THIS DRAWING IS COPYRIGHT
Contractor must take site sizes

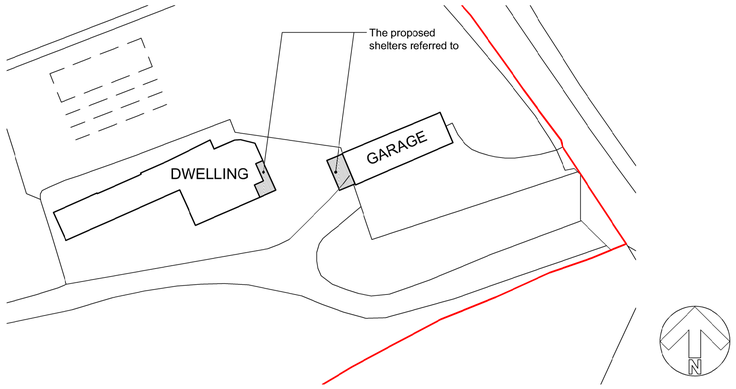

PROPOSED
BLOCK PLAN
SCALE 1:500

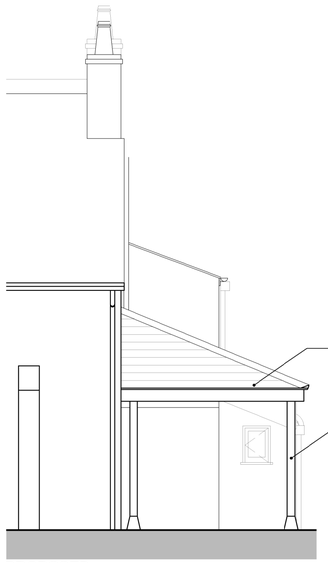

PROPOSED
PARTIAL SOUTH ELEVATION OF DWELLING
SCALE 1:50



PROPOSED
EAST ELEVATION OF DWELLING
SCALE 1:50

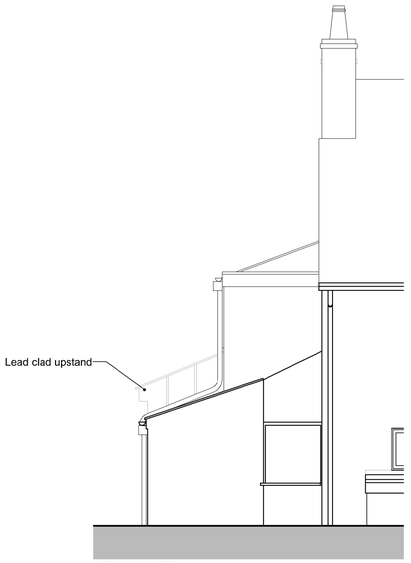

PROPOSED
PARTIAL NORTH ELEVATION OF DWELLING
SCALE 1:50

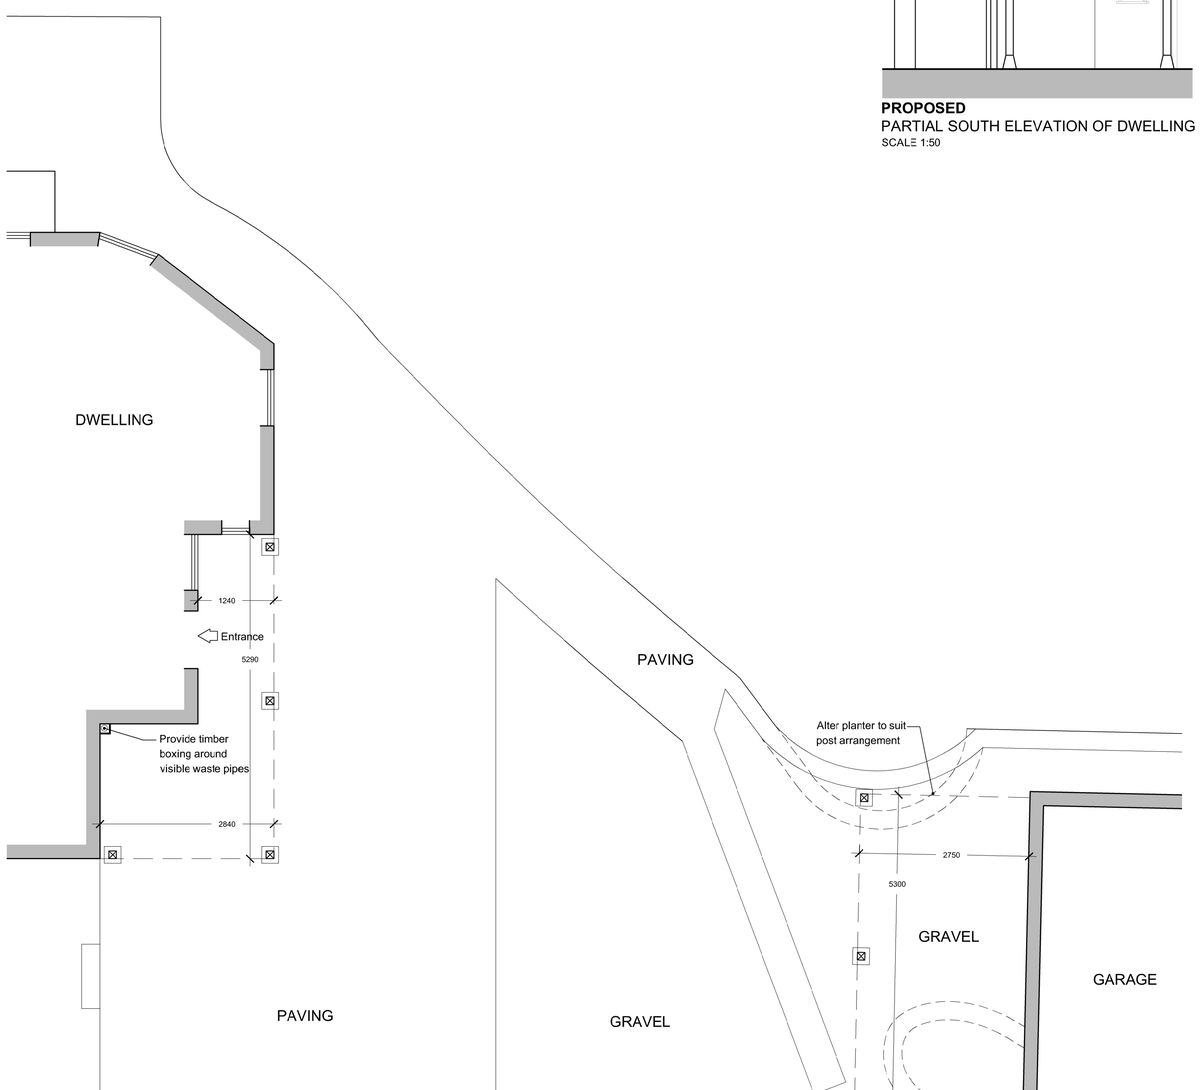

PROPOSED
PARTIAL GROUND FLOOR PLAN
SCALE 1:50

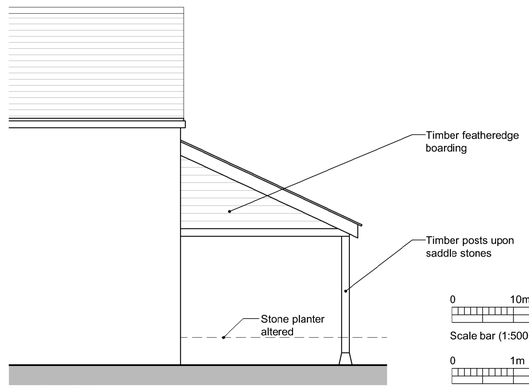

PROPOSED
PARTIAL NORTH ELEVATION OF GARAGE
SCALE 1:50

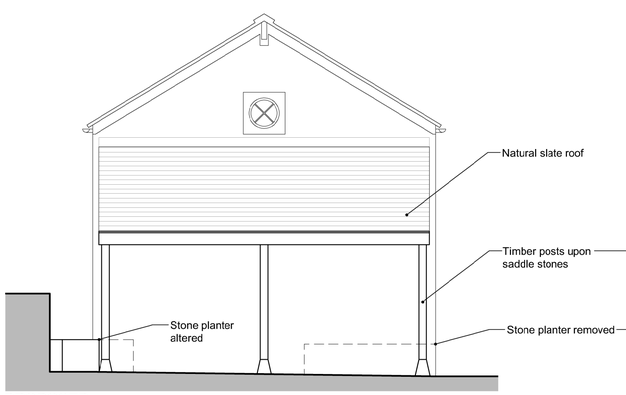

PROPOSED
WEST ELEVATION OF GARAGE
SCALE 1:50

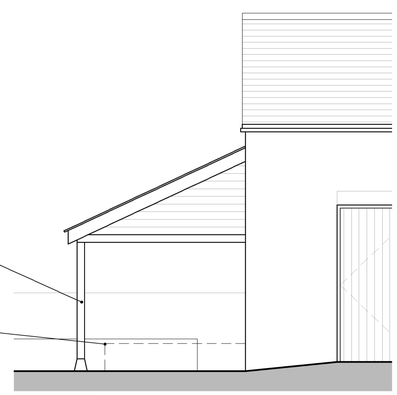

PROPOSED
PARTIAL SOUTH ELEVATION OF GARAGE
SCALE 1:50

Rev.	Date	Init

CLIENT
MR P & MRS M BINSTED,
SANDRIDGE LODGE, BROMHAM

PROJECT
PROPOSED SHELTER AND PORCH

DRAWING
PROPOSED PLANS AND ELEVATIONS OF DWELLING AND GARAGE - SHELTER AND PORCH

DRAWN:	Date:	Scale:
ALK	23/08/2018	1:100 @ A1

Drawing number: **3481-03** Rev.

DOLMAN
ARCHITECTURAL DESIGNERS BUILDING SURVEYORS
COST CONSULTANTS CDM PRINCIPAL DESIGNERS
Sussex House
Bath Road
Devizes
Wiltshire SN10 2AF
Tel: 01380 729456
Web: www.dolmansurveyors.co.uk
Email: info@dolmansurveyors.co.uk