THIS DRAWING IS COPYRIGHT
Contractor must take site sizes

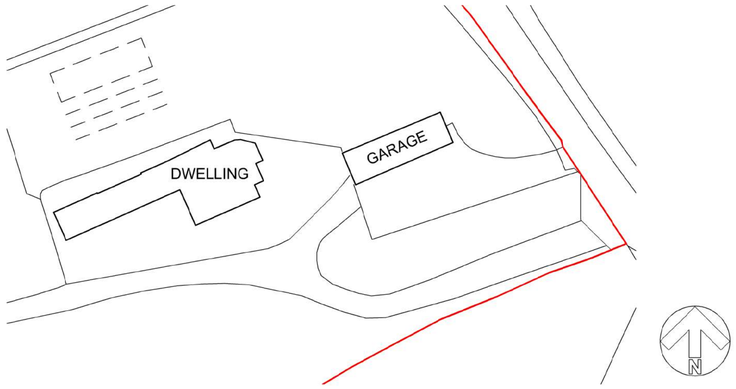

EXISTING
BLOCK PLAN
SCALE 1:500

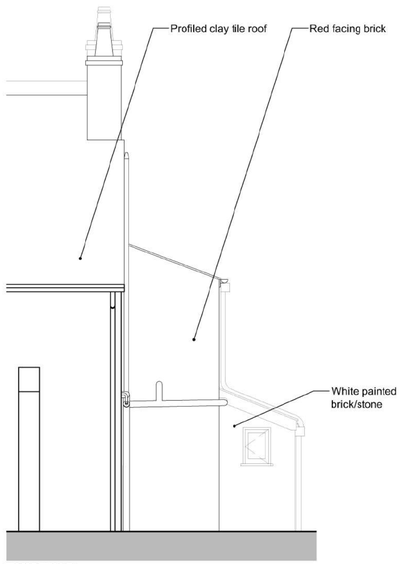

EXISTING
PARTIAL SOUTH ELEVATION OF DWELLING
SCALE 1:50



EXISTING
EAST ELEVATION OF DWELLING
SCALE 1:50

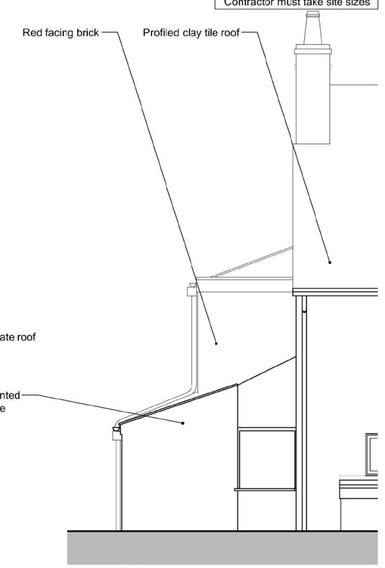

EXISTING
PARTIAL NORTH ELEVATION OF DWELLING
SCALE 1:50



PHOTOGRAPH 1



PHOTOGRAPH 2



PHOTOGRAPH 3



PHOTOGRAPH 4

EXISTING
PARTIAL GROUND FLOOR PLAN
SCALE 1:50



PHOTOGRAPH 5



PHOTOGRAPH 6

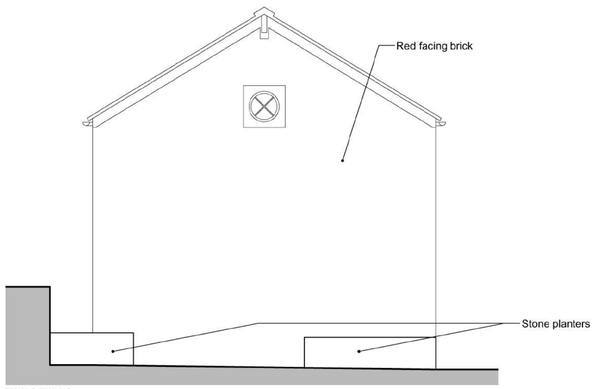

EXISTING
WEST ELEVATION OF GARAGE
SCALE 1:50

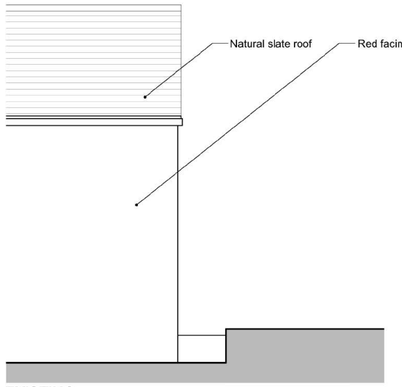

EXISTING
PARTIAL NORTH ELEVATION OF GARAGE
SCALE 1:50

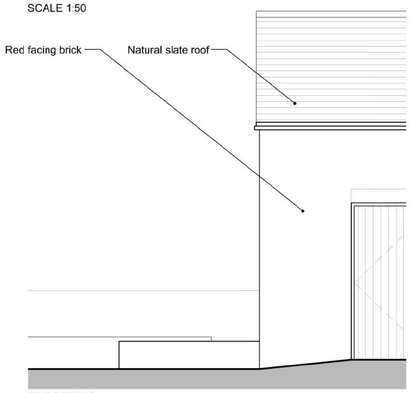

EXISTING
PARTIAL SOUTH ELEVATION OF GARAGE
SCALE 1:50

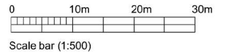



Rev.	Date		Init
B	23/08/18	Removal of Proposals to 3481-03 Alteration of scale to 1:50 Addition of material notes Addition of photographs Removal of options Alterations to garage shelter	ALK
A	16/08/18		ALK

CLIENT
MR P & MRS M BINSTED, SANDRIDGE LODGE, BROMHAM

PROJECT
PROPOSED SHELTER AND PORCH

DRAWING
EXISTING PLANS AND ELEVATIONS OF DWELLING AND GARAGE - SHELTER AND PORCH

DRAWN:	Date:	Scale:
ALK	31/07/2018	1:100 @ A1

Drawing number: **3481-02** Rev. **B**

DOLMAN
ARCHITECTURAL DESIGNERS BUILDING SURVEYORS
COST CONSULTANTS CDM PRINCIPAL DESIGNERS
Sussex House
Bath Road
Devizes
Wiltshire SN10 2AF
Tel: 01380 729456
Web: www.dolmansurveyors.co.uk
Email: info@dolmansurveyors.co.uk