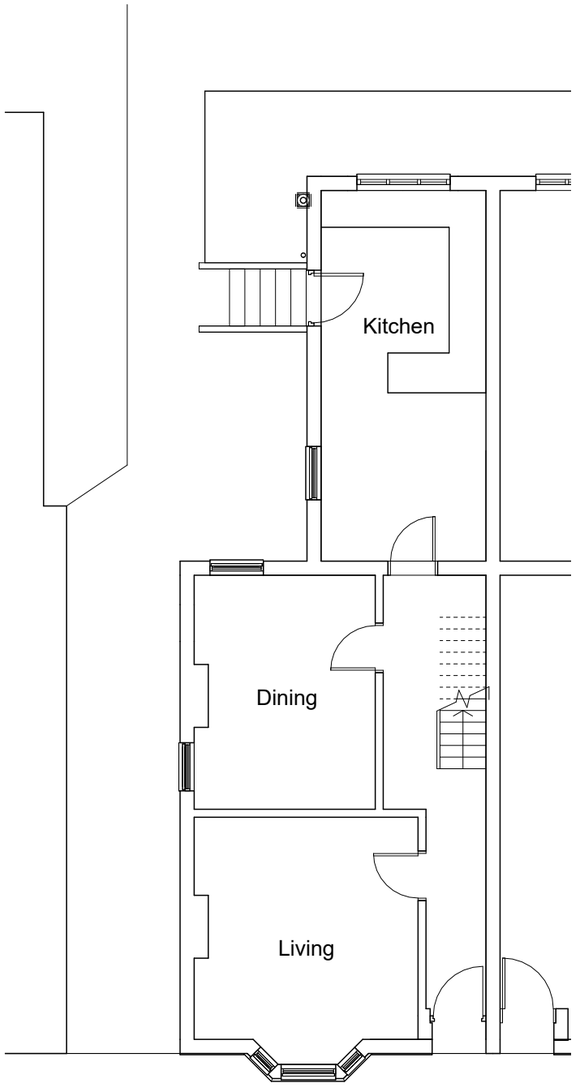

1 | Ground Floor Plan

1 : 100

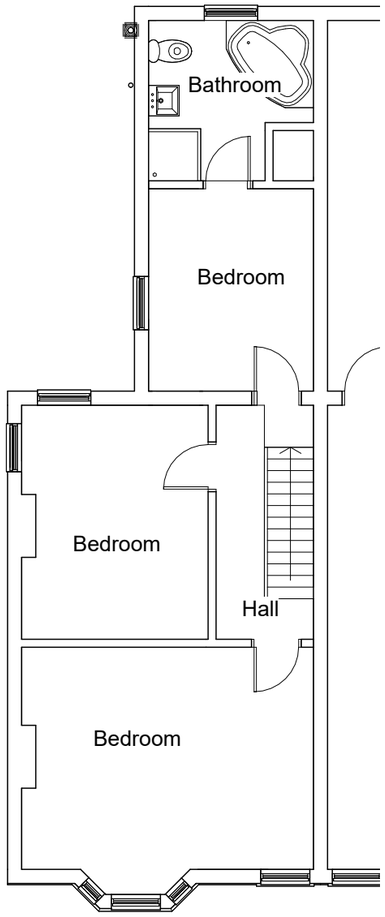

2 | First Floor Plan

1 : 100

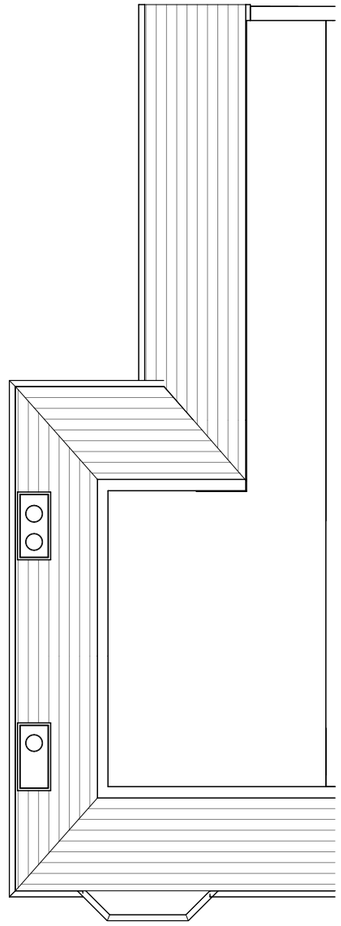

3 | Loft Plan

1 : 100

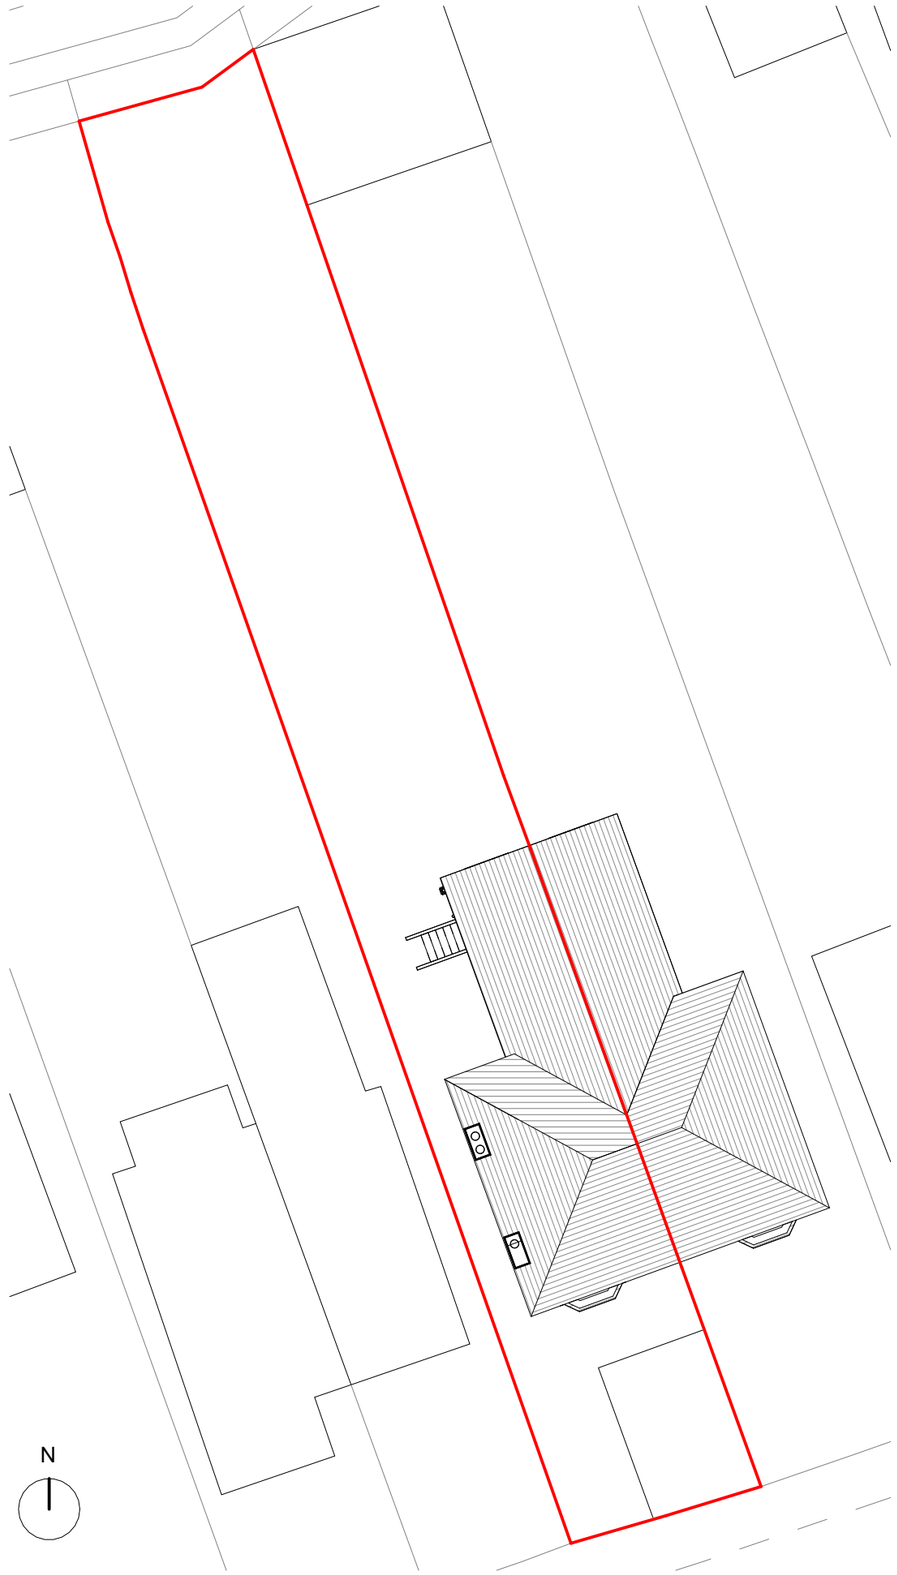

4 | Existing Block Plan

1 : 200

1:200 0m 4 8 12 16 20

1:100 0m 2 4 6 8 10

Date	Rev.	Description
14.07.2023	1	First Issue
23.07.2023	2	Layout amendments
24.07.2023	3	Planning issue

PROJECT **19 Clarendon Road, Trowbridge** REF **23002** DRAWING **1001** REV **3**

TITLE **Existing Plans and Block Plan** SCALE @ A3 **As indicated**

AA alexisandreou@outlook.com