DRAWING NO.

2271/1



PROPOSED FRONT ELEVATION



EXISTING FRONT ELEVATION

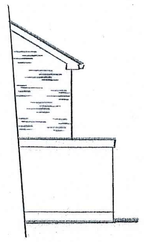

EXISTING SIDE ELEVATION

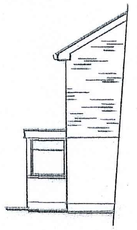

EXISTING SIDE ELEVATION

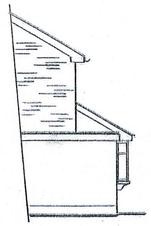

PROPOSED SIDE ELEVATION

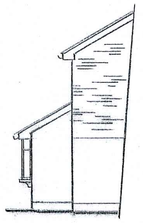

PROPOSED SIDE ELEVATION



SITE PLAN 1:1250

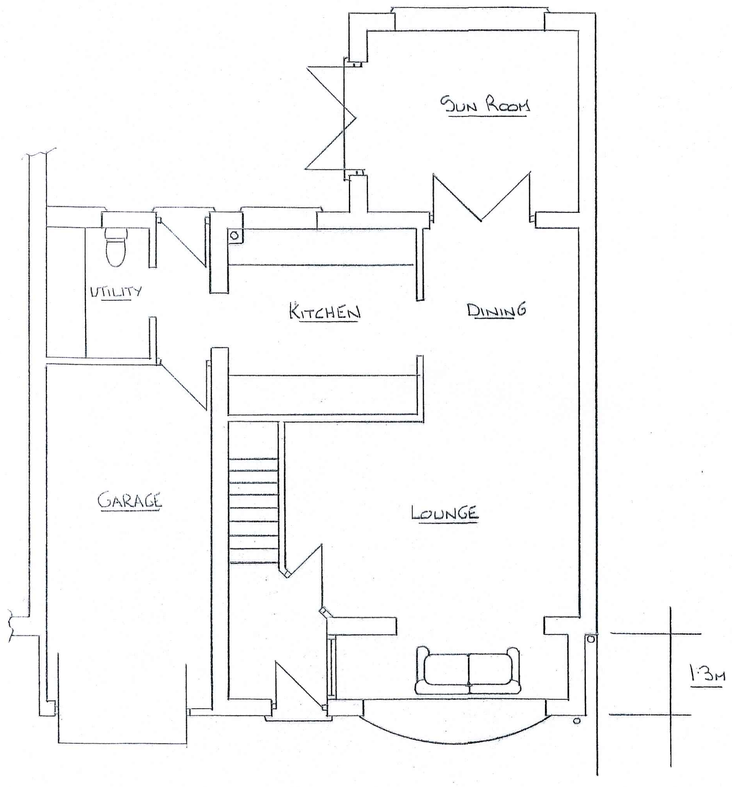

PROPOSED GROUND FLOOR

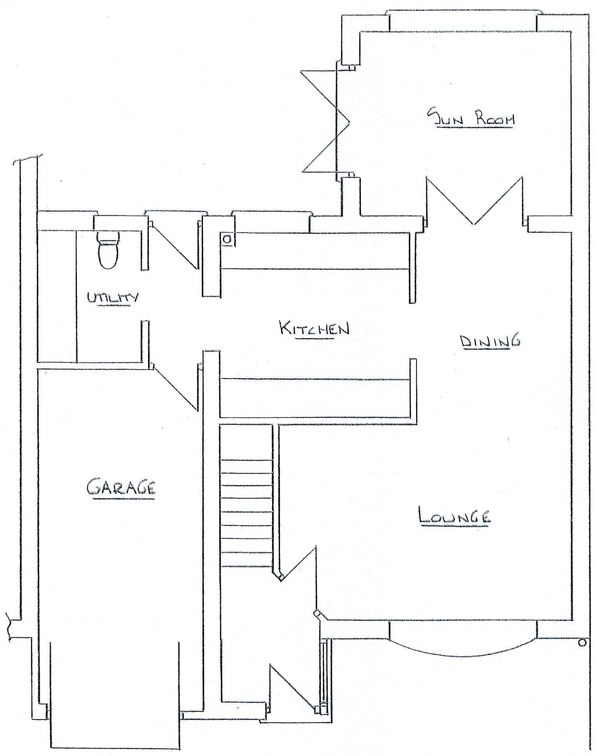

EXISTING GROUND FLOOR

BLOCK PLAN
1:500

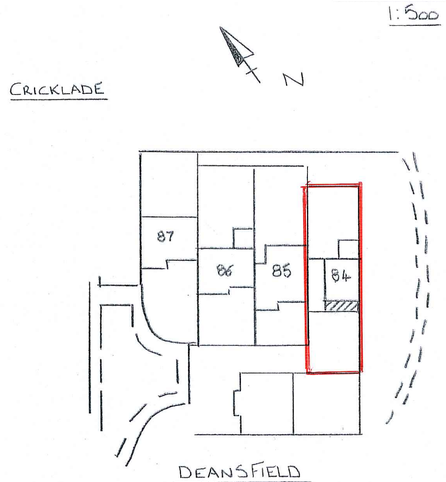

SCALE 1:100
0 1 2 3 4 5 6 7 8 9 10m
SCALE 1:50

SCALE 1:500
0 10m 30m

NIGEL PACKER DESIGN TEAM TEL.NO. 07906 141845 email: nigelpacker@ymail.com	SCALE. 1:50 1:100 DATE. JULY 2023	DESCRIPTION. PROPOSED FRONT EXTENSION AT 84 DEANSFIELD FOR MR & MRS KNIGHT	DRAWING NO. 2271/1 DRAWING SIZE A1