PLANNING DRAWING
NOT FOR CONSTRUCTION

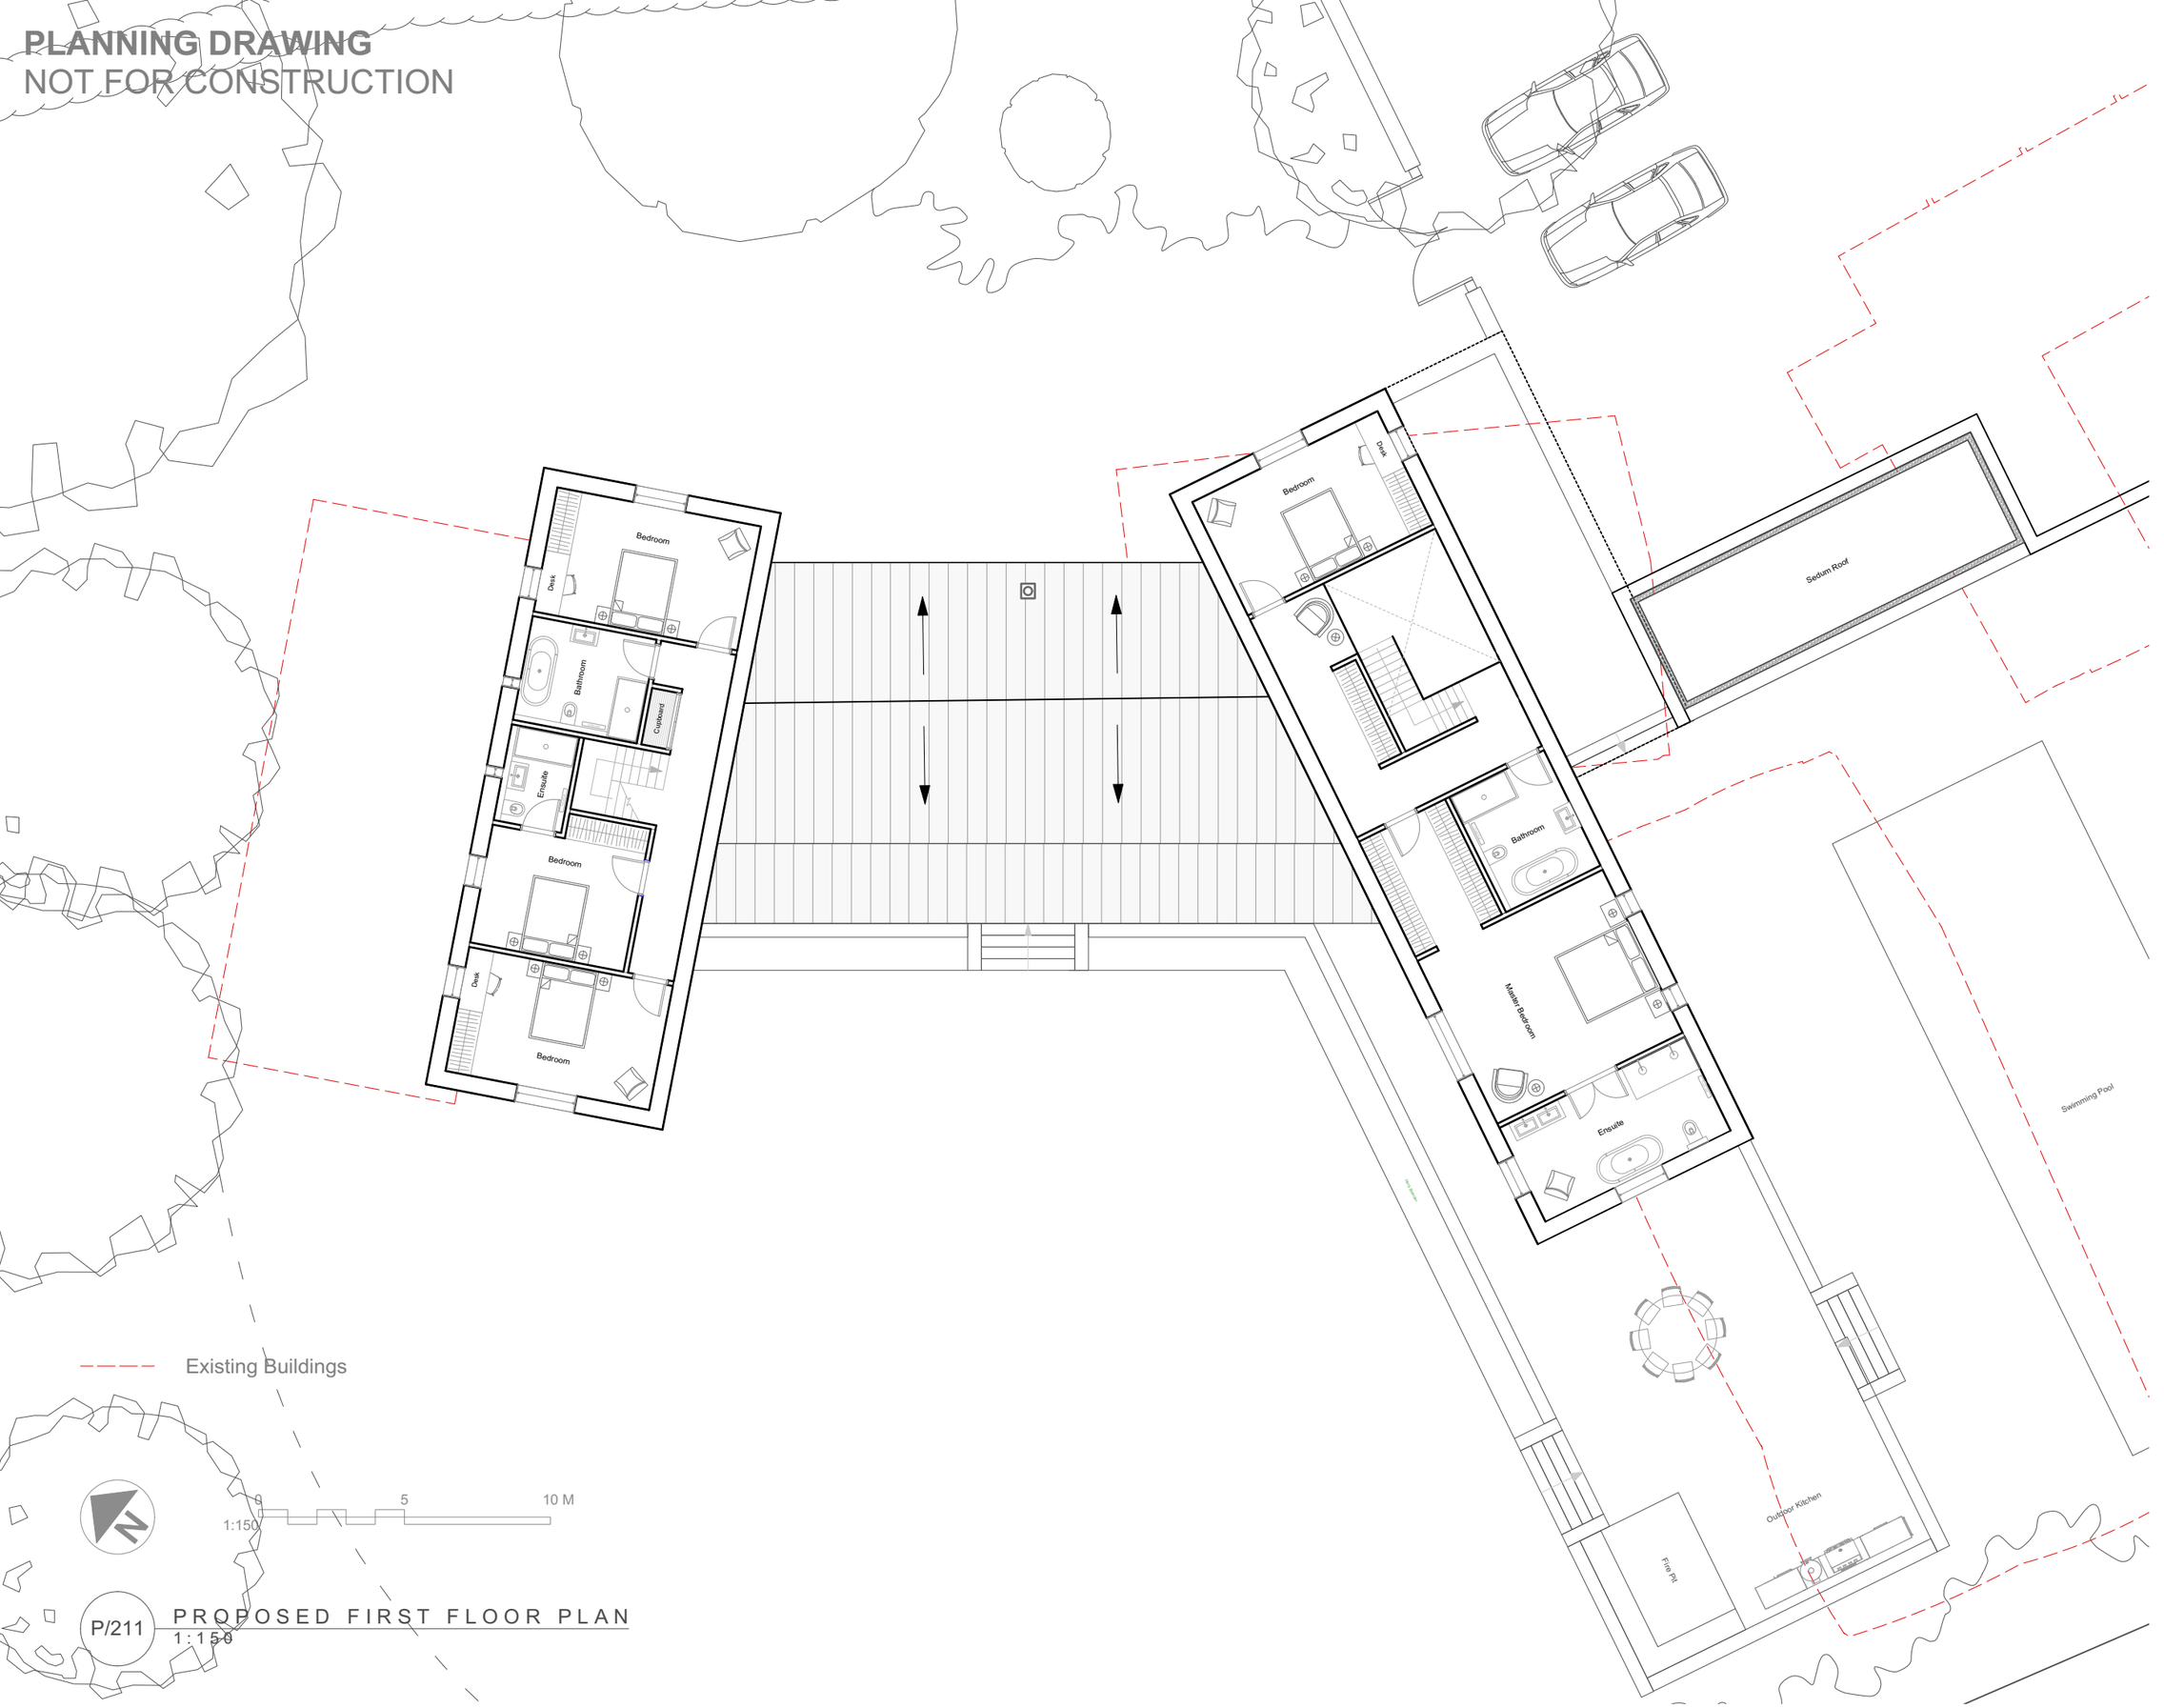

P/211 PROPOSED FIRST FLOOR PLAN
1:150

General Notes
1. Responsibility is not accepted for errors made by others in scaling from this drawing. All construction information should be taken from figured dimensions only.
2. All dimensions to be checked onsite.
3. Unless otherwise stated dimensions are in millimetres.
4. Drawings to be read in conjunction with all other project drawings.
5. Copyright Millar + Howard Workshop Ltd.

Rev.	Date	Notes

Chartered Architects
MILLAR+HOWARD WORKSHOP

St Mary's Mill
St Mary's
Chalford
STROUD
Gloucestershire
GL6 8NX

t: 01453 887186
e: info@mhworkshop.co.uk
w: www.mhworkshop.co.uk

Project Title
Yew Tree Farm

Project Address
Yew Tree Farm
Vicarage Lane
Hankerton

Job No.
2302

Drawing Title
Proposed First Floor

Drawn By	Checked By	Date
RL	GL	March 2023

Scale
1:150@A3

Drawing No.
P/211

Revision
-

Drawing Status
Planning