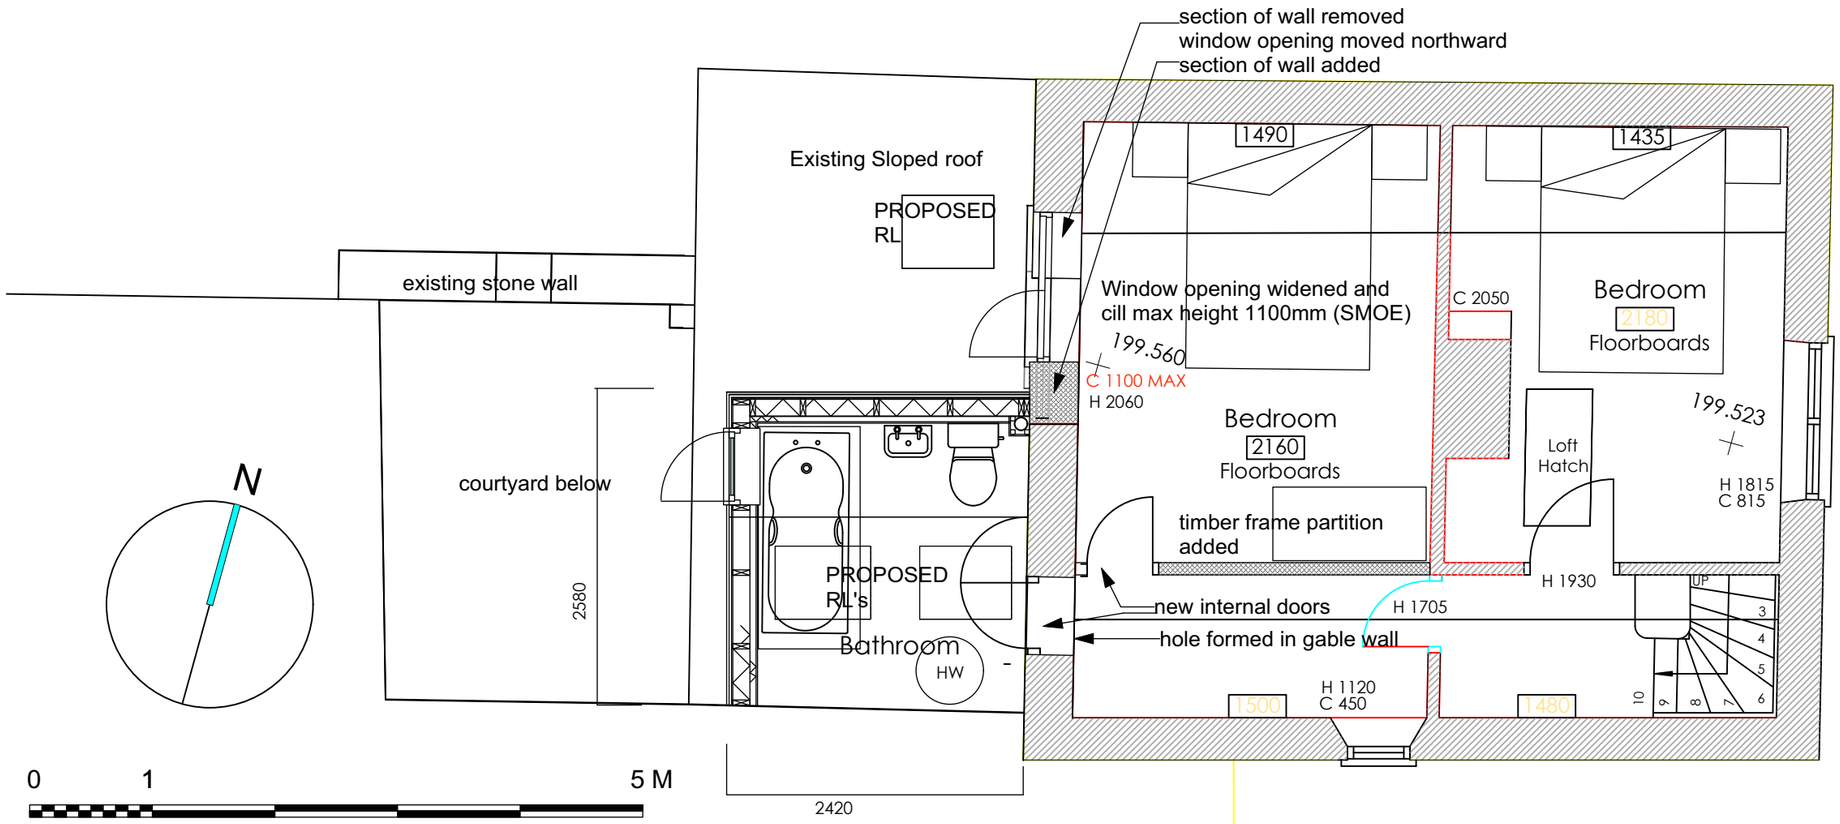

rev B 07.06.2023 windows amended

rev A 25.05.2023 roof shape amended

1st Fl Proposed

Clock House
Maiden Bradley
1:50 scale @ A3
18.01.2022

COMPARELLI ARCHITECT John@comparelli.com comparelli.com 07932 025 040