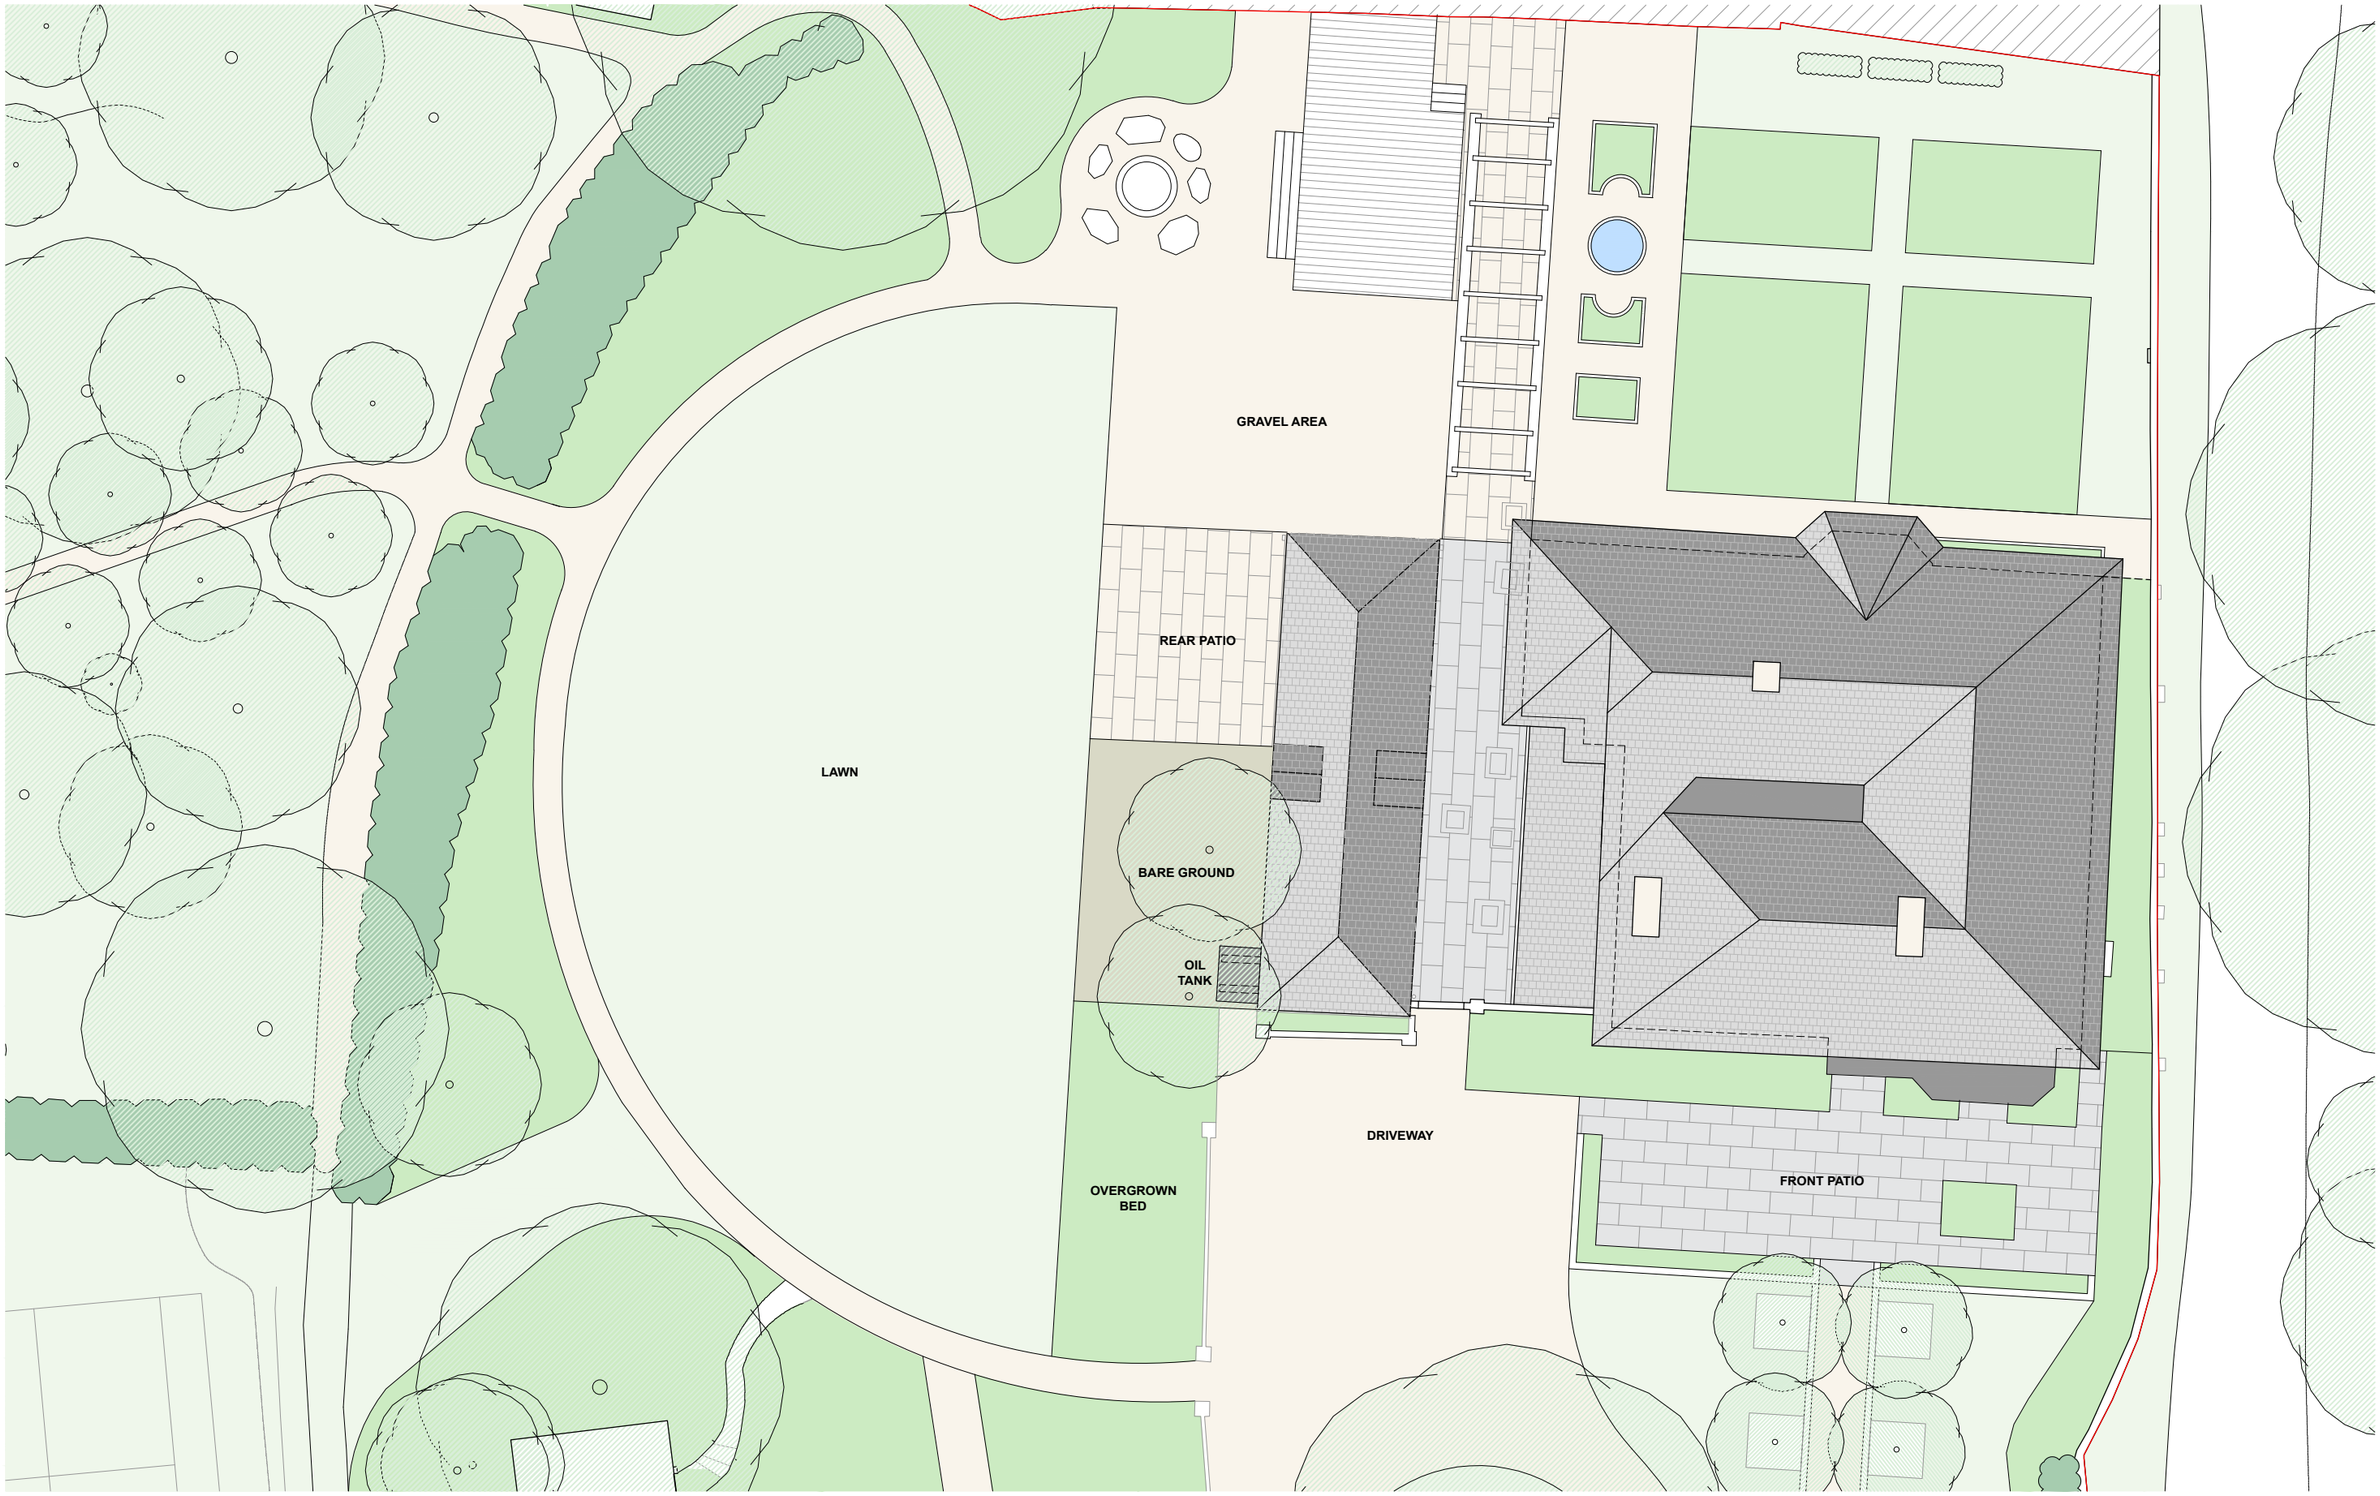

0 2m 10m

1m 4m

N

This drawing has been produced by Tim Collins and is not to be used or reproduced by any other party for any purpose.

Site survey to be conducted before any building work is carried out. Any discrepancies to be reported to architect

DO NOT SCALE from drawings.

ISSUE:
PLANNING ISSUE

PROJECT:
SHARCOTT MANOR, PEWSEY, WILTS SN9 5PA

TITLE:
EXISTING SITE PLAN

SCALE:
1:500 @ A3

DATE:
MAY 2023

DWG NO:
PL - 101