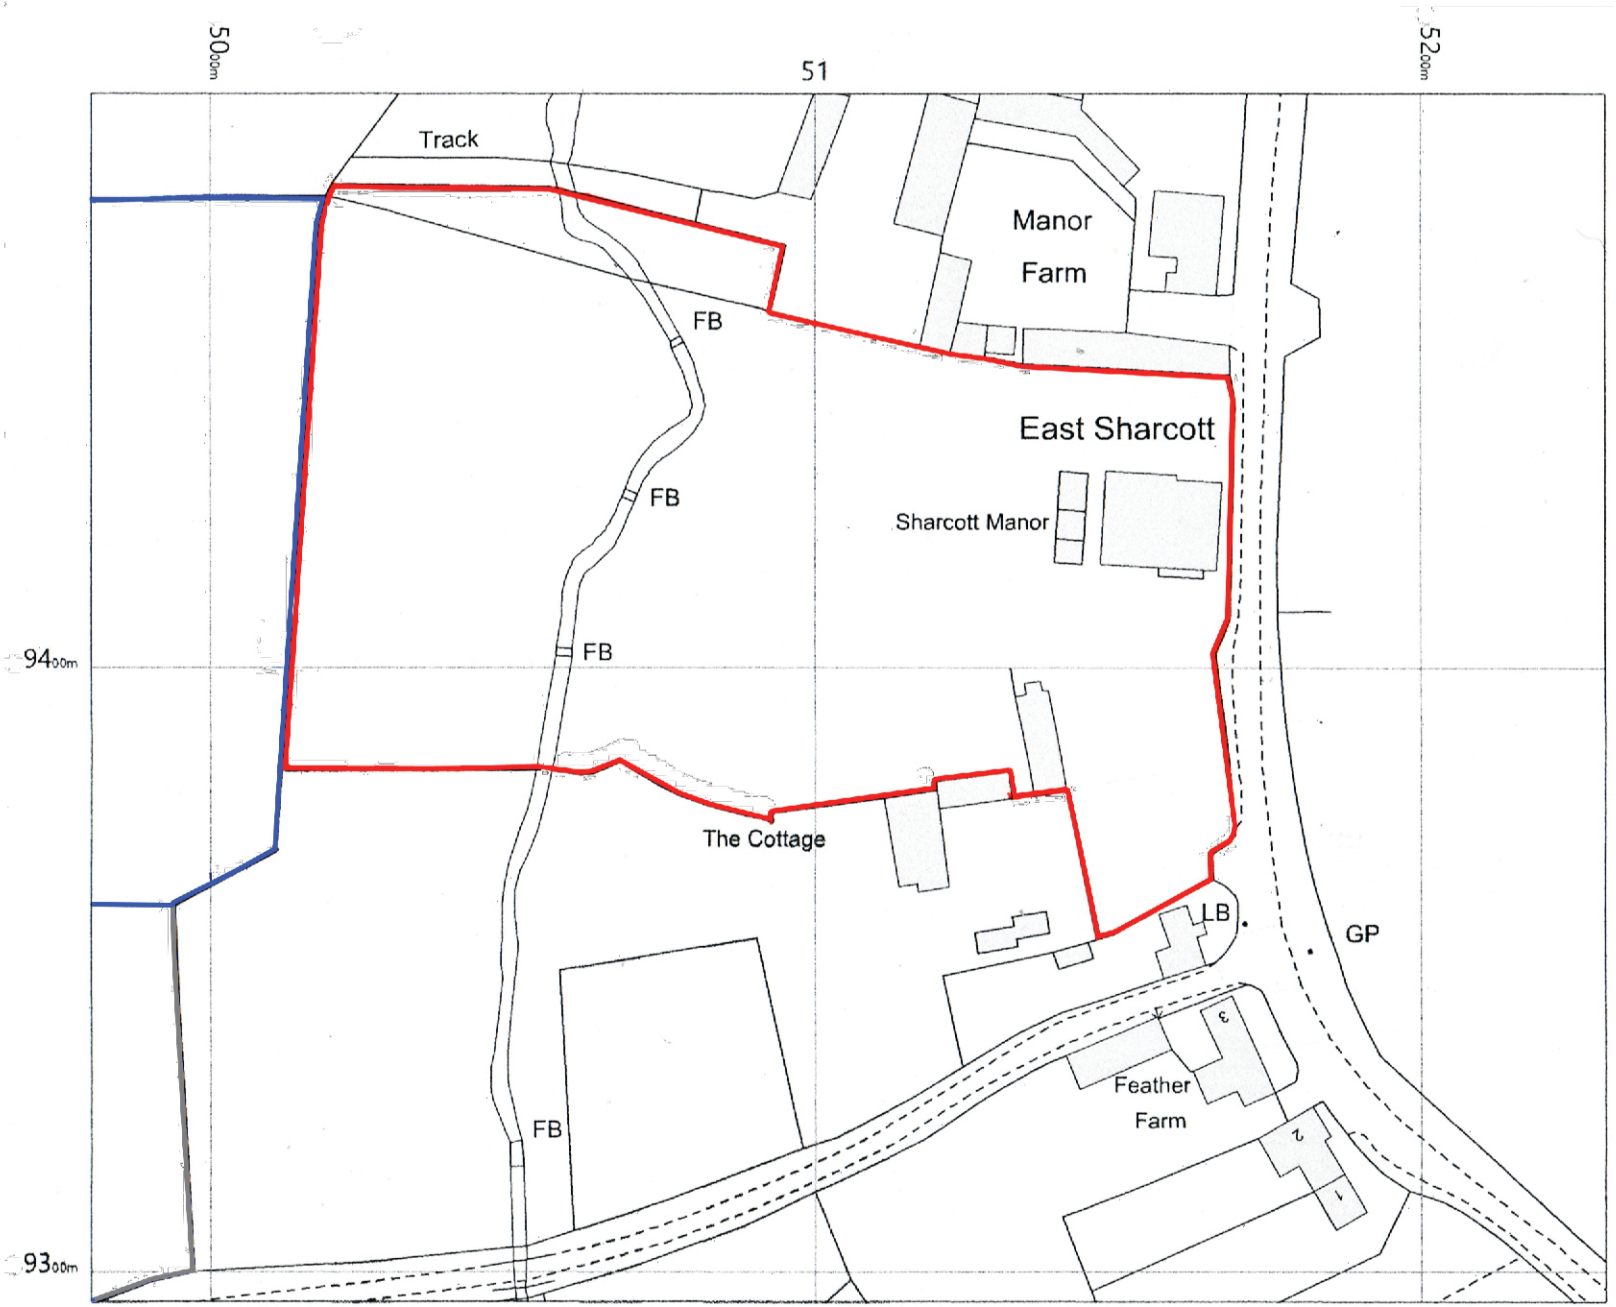

ISSUE:
PLANNING ISSUE

PROJECT:
SHARCOTT MANOR,
PEWSEY, WILTS
SN9 5PA

TITLE:
ORDNANCE SURVEY
MAP EXTRACT

SCALE:
1:1250 @ A4

DATE:
MAY 2023

DWG NO:

PL - 100