


SCALE BAR

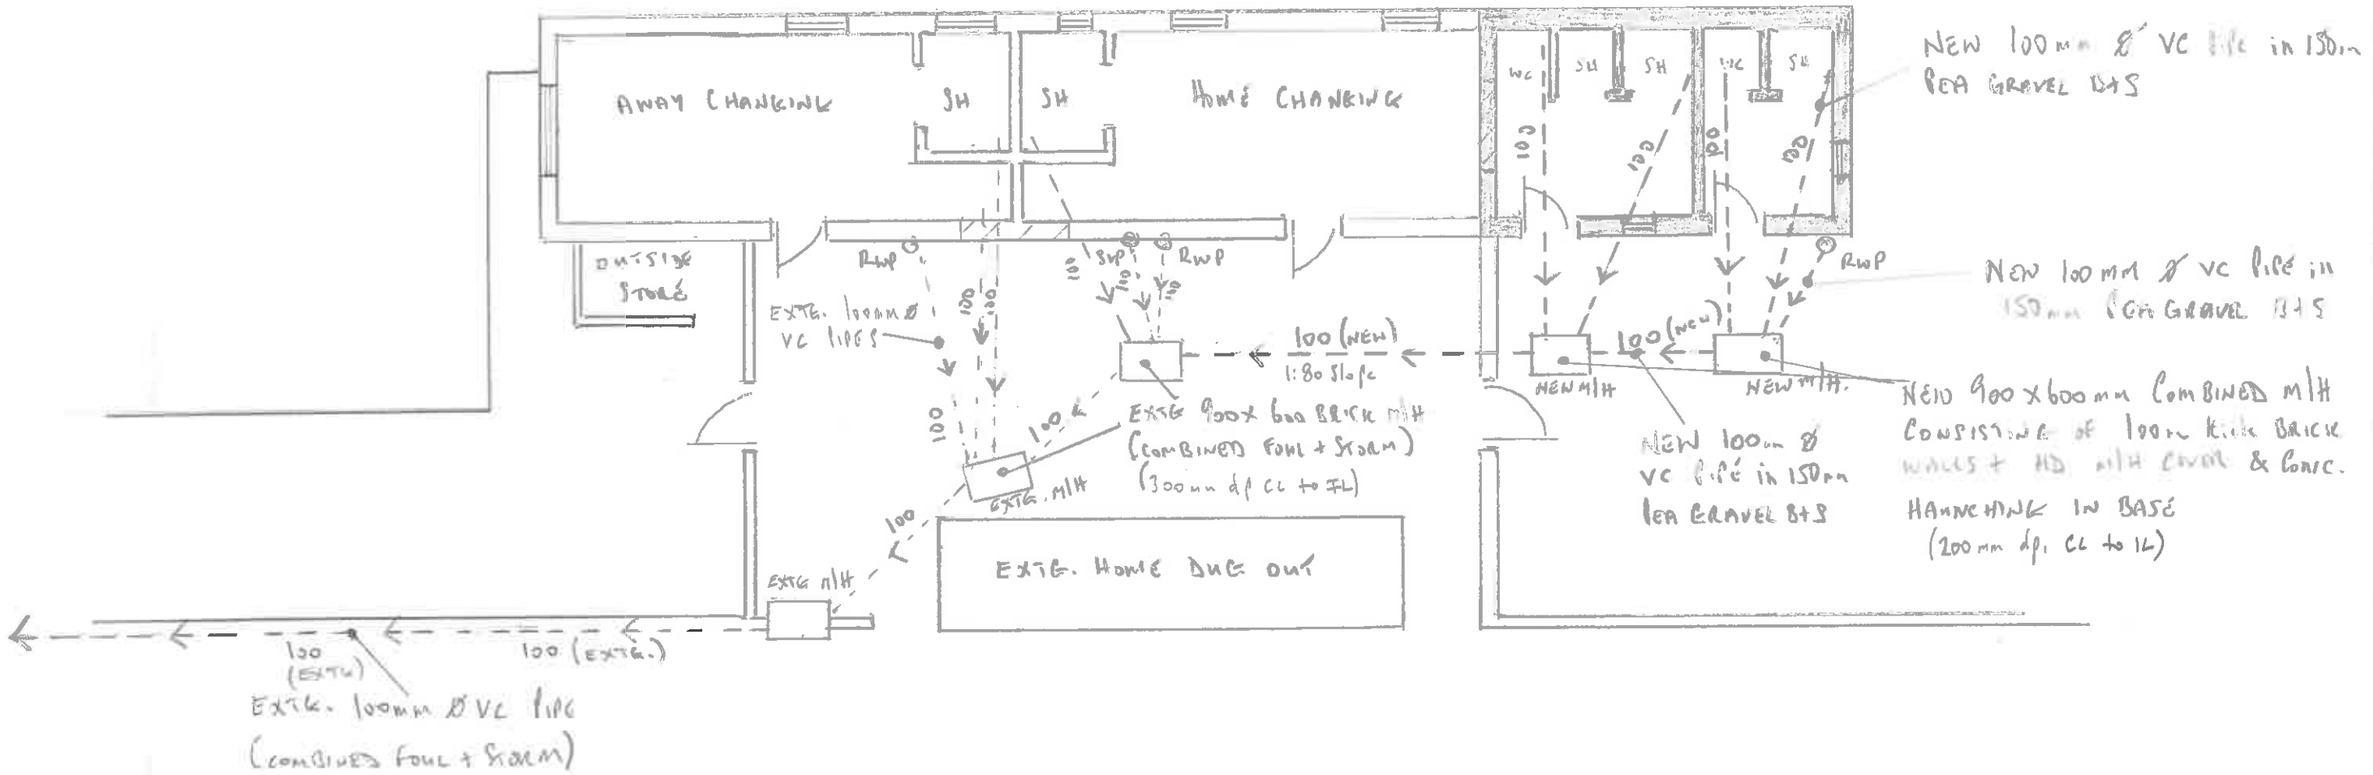

WESTBURY UNITED FC
CHANGING BLOCK

COMBINED FOUL + STORM DRAINAGE

SCALE 1:100	REV	-