A1 FAIRFIELD HOUSE SN9 5JU BARN PLAN PROPOSED

SCALE 1:50 ON A3

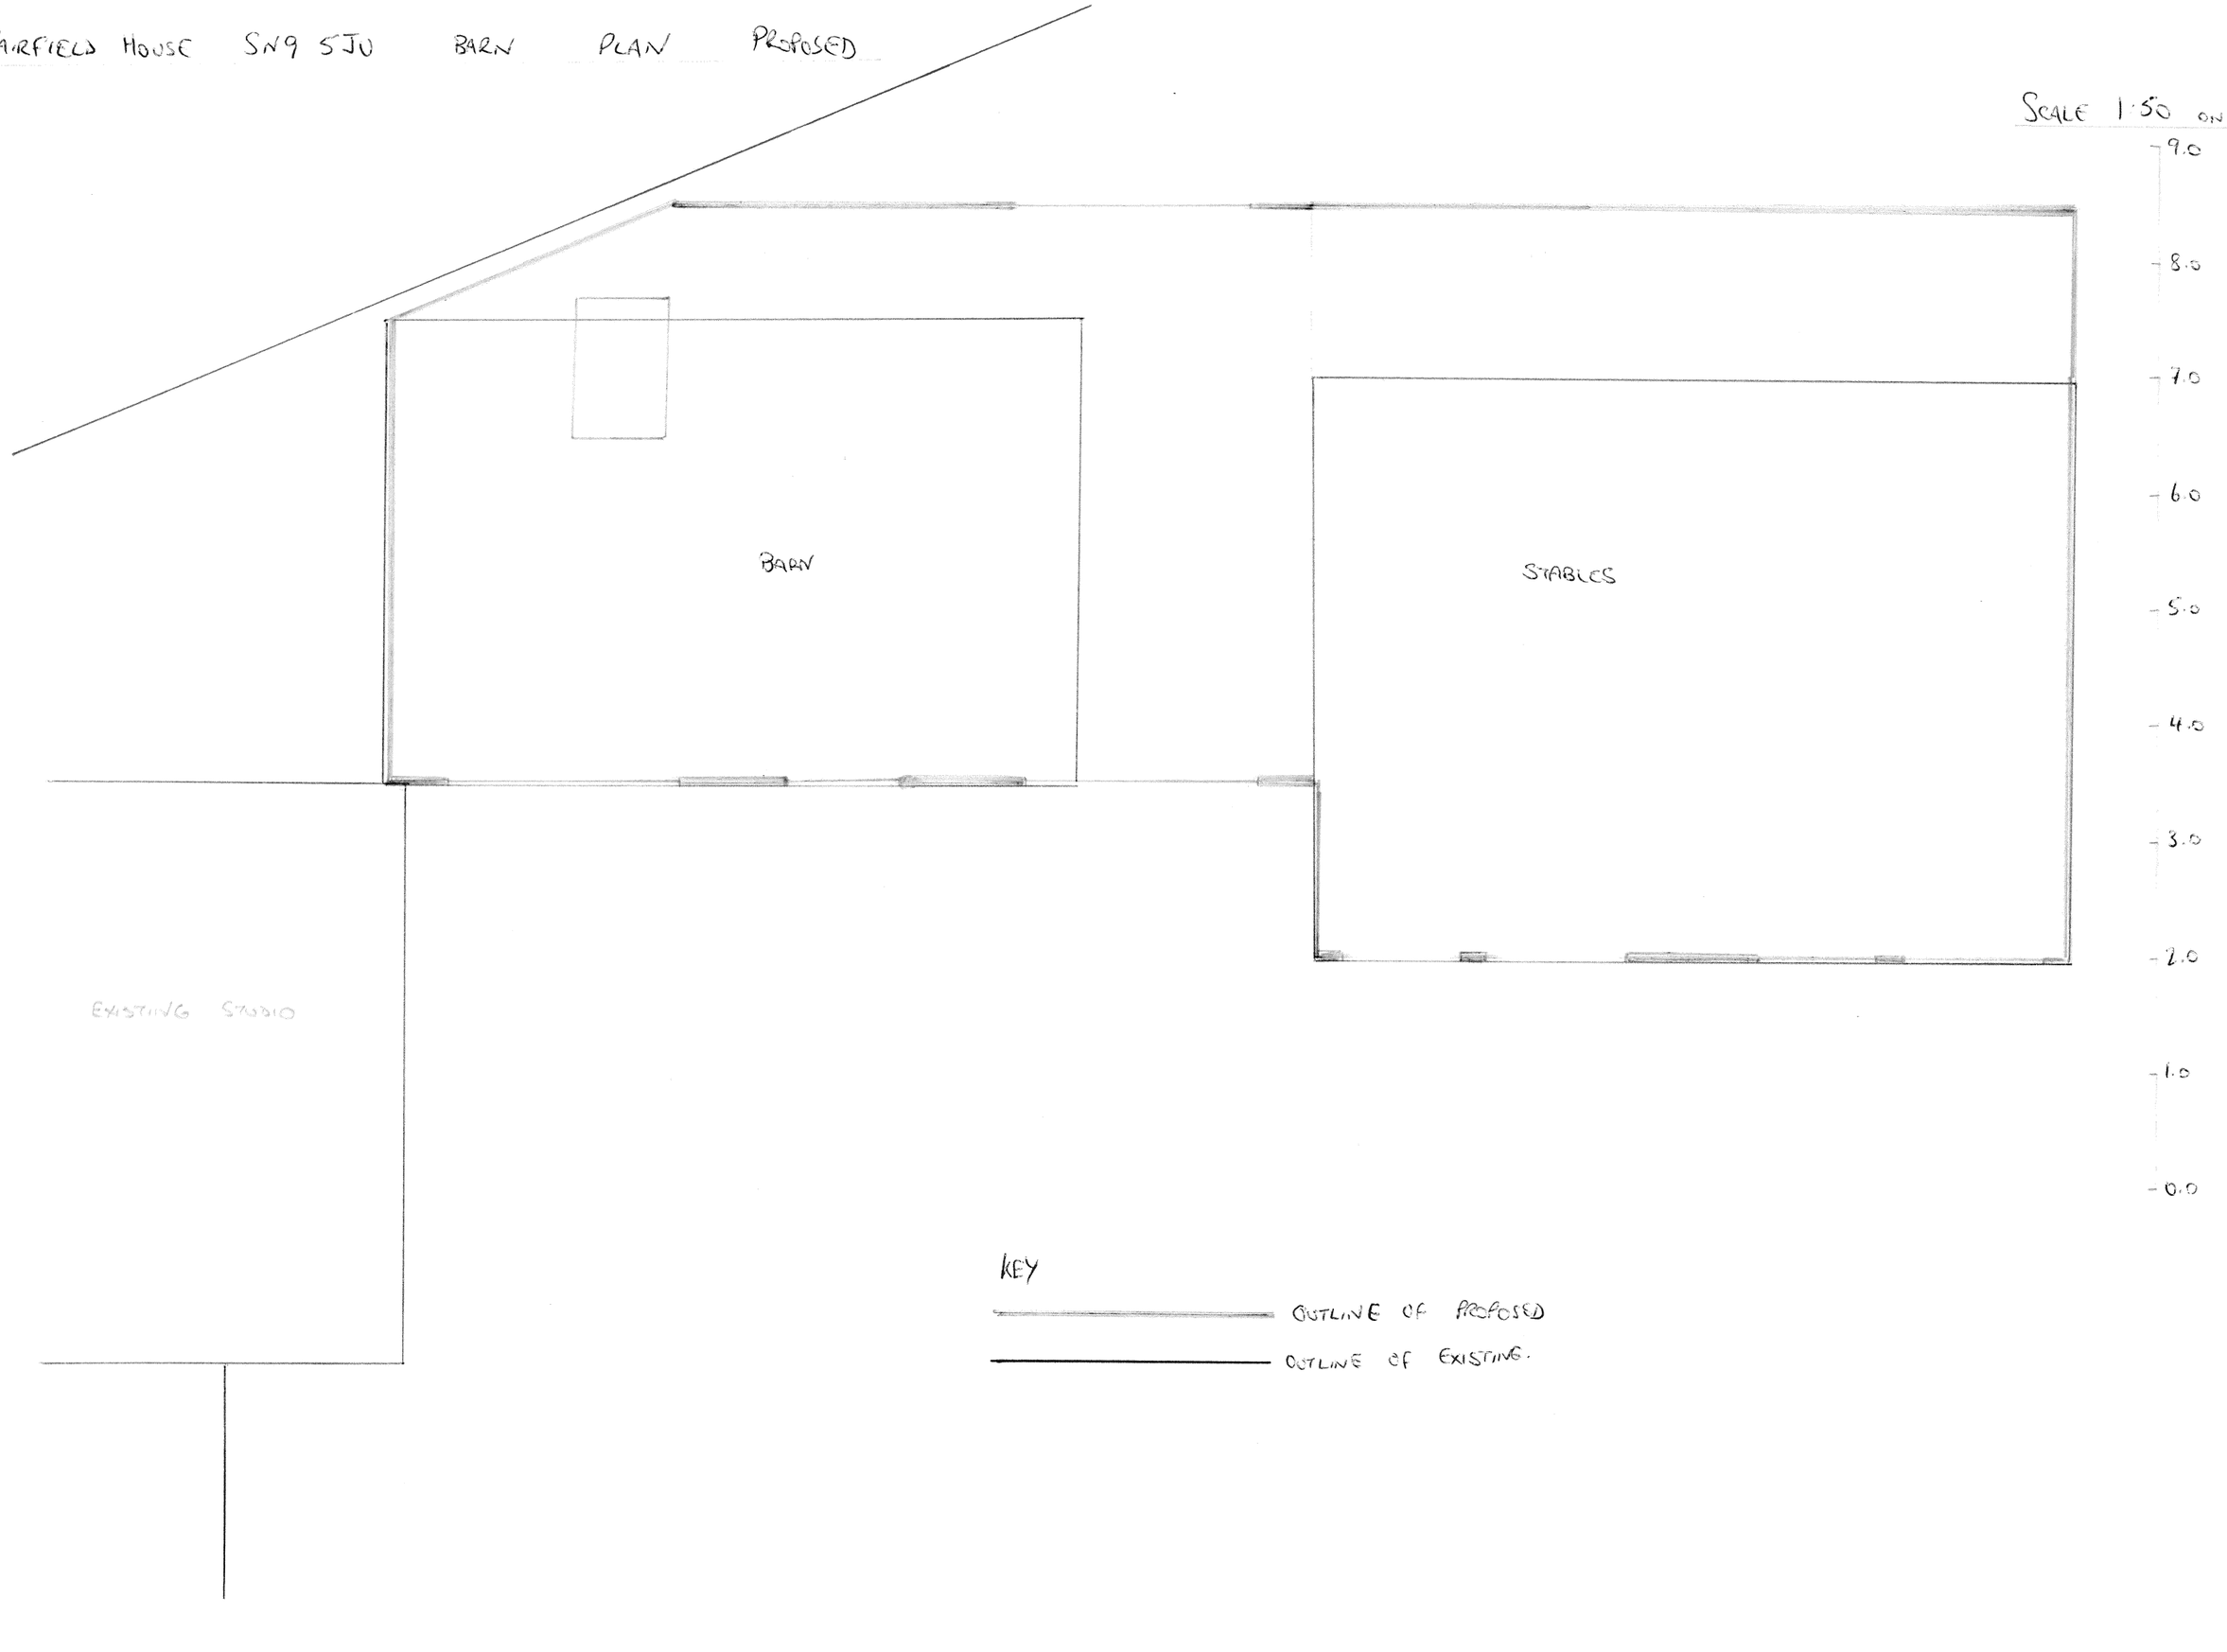

KEY

OUTLINE OF PROPOSED

OUTLINE OF EXISTING.