End Elevations

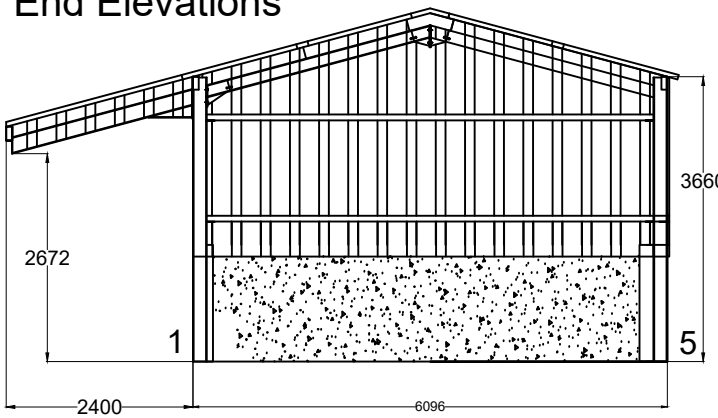

Rear Elevation

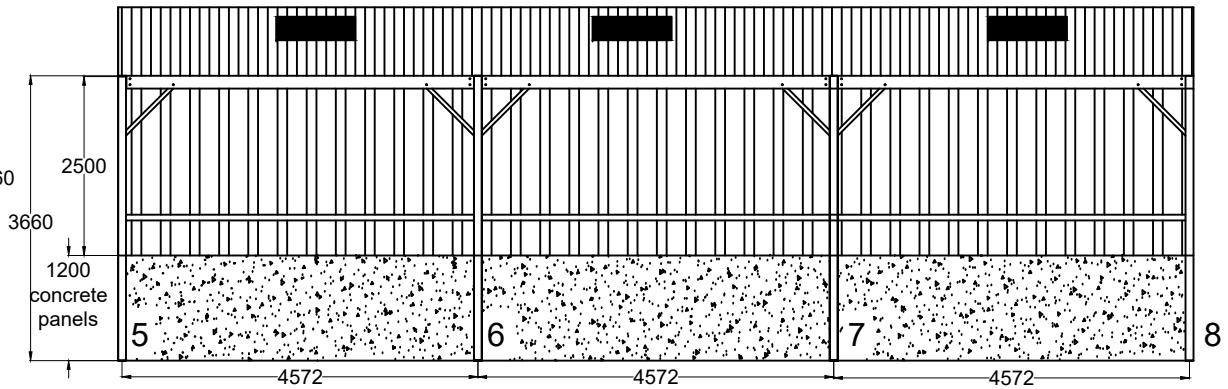

Front Elevation

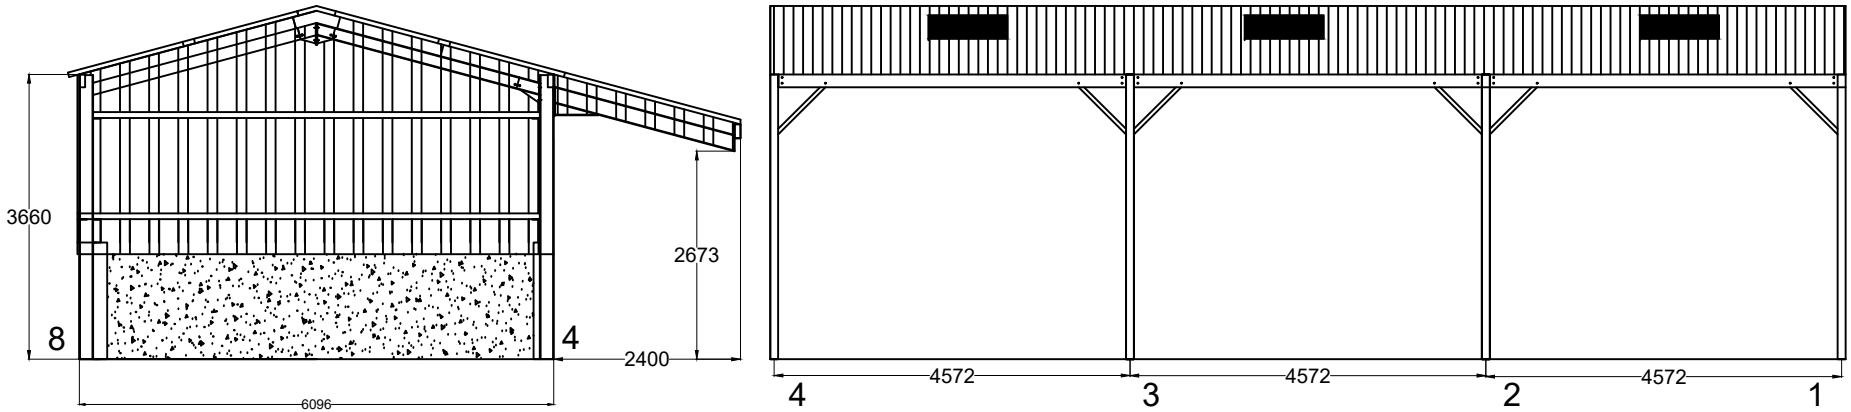

Front

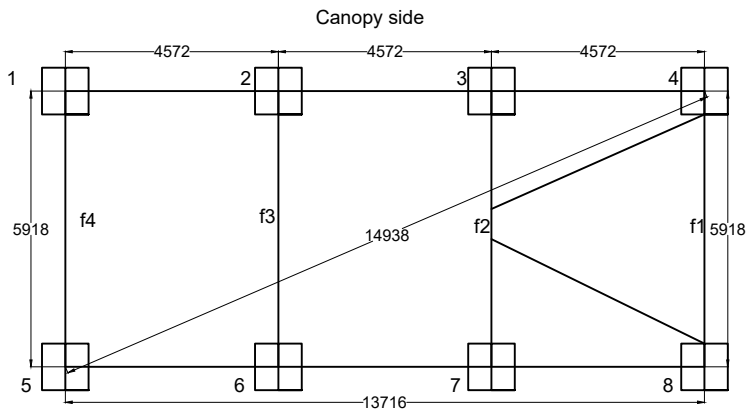

Roof cladding; Fibre cement roof sheets with 6 roof lights, all with barges and vented ridge, All in natural grey.
Side cladding; Rear side clad approx 2.5 from eaves with 150x25 Yorkshire boarding with the remaining in 95mm concrete panels.
Front side left open but with 2.4m canopy.
End cladding; Both ends clad as rear side.

Proposed Apex Agricultural Building
Client; Mr G. Raymond
Q24587 Date; 24/07/23
Read Agriservices; ben@readagri.co.uk