All drawings to be read in conjunction with relevant engineer's designs, calculations and specifications and manufacturers specification sheets. Do not scale this drawing. All dimensions to be checked on site before work commences. Any discrepancies should be brought to the designers attention for rectification.



East Elevation

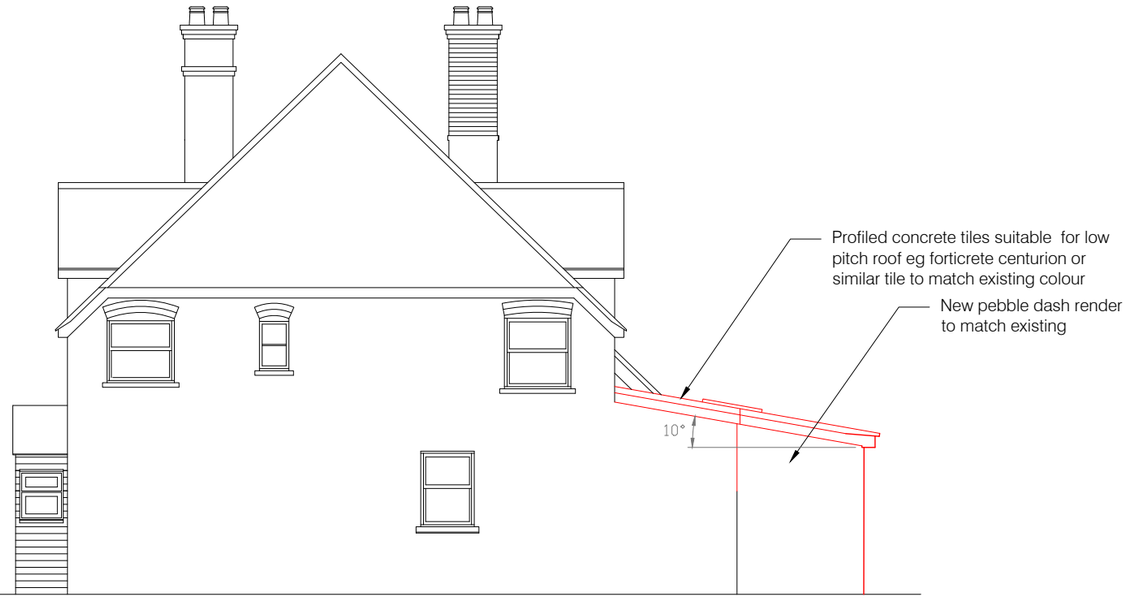

North Elevation



West Elevation

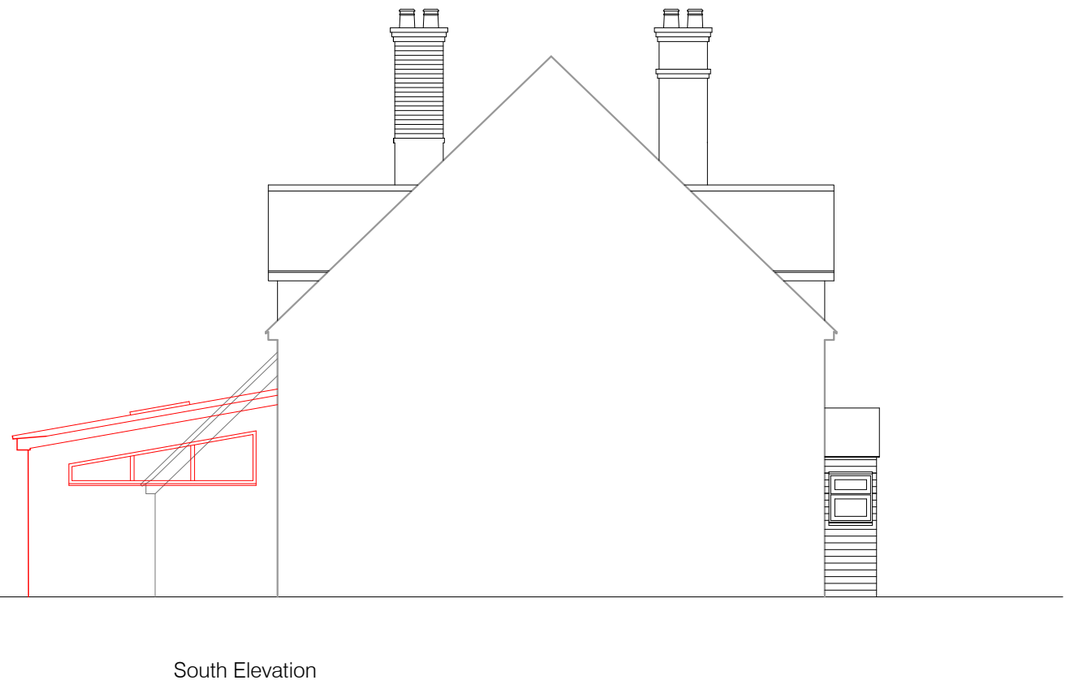

South Elevation



SARSEN DESIGNS
ARCHITECTURAL SERVICES

01722 783296
hp@sarsendesigns.co.uk
www.sarsendesigns.co.uk

CLIENT Sam and Emma Martin	TITLE Elevation Proposed 3		REVISION A roof lights
PROJECT Melbourne, Lower Road Quidhampton, SP2 9AR	DATE 11 July 2023	SCALE 1: 100 @ A3	DWG NO. M08EP PNEX ISSUE

This drawing is the copyright of Sarsen Designs. All rights reserved. Reproduction only to take place with our written authority.