All drawings to be read in conjunction with relevant engineer's designs, calculations and specifications and manufacturers specification sheets. Do not scale this drawing. All dimensions to be checked on site before work commences. Any discrepancies should be brought to the designers attention for rectification.

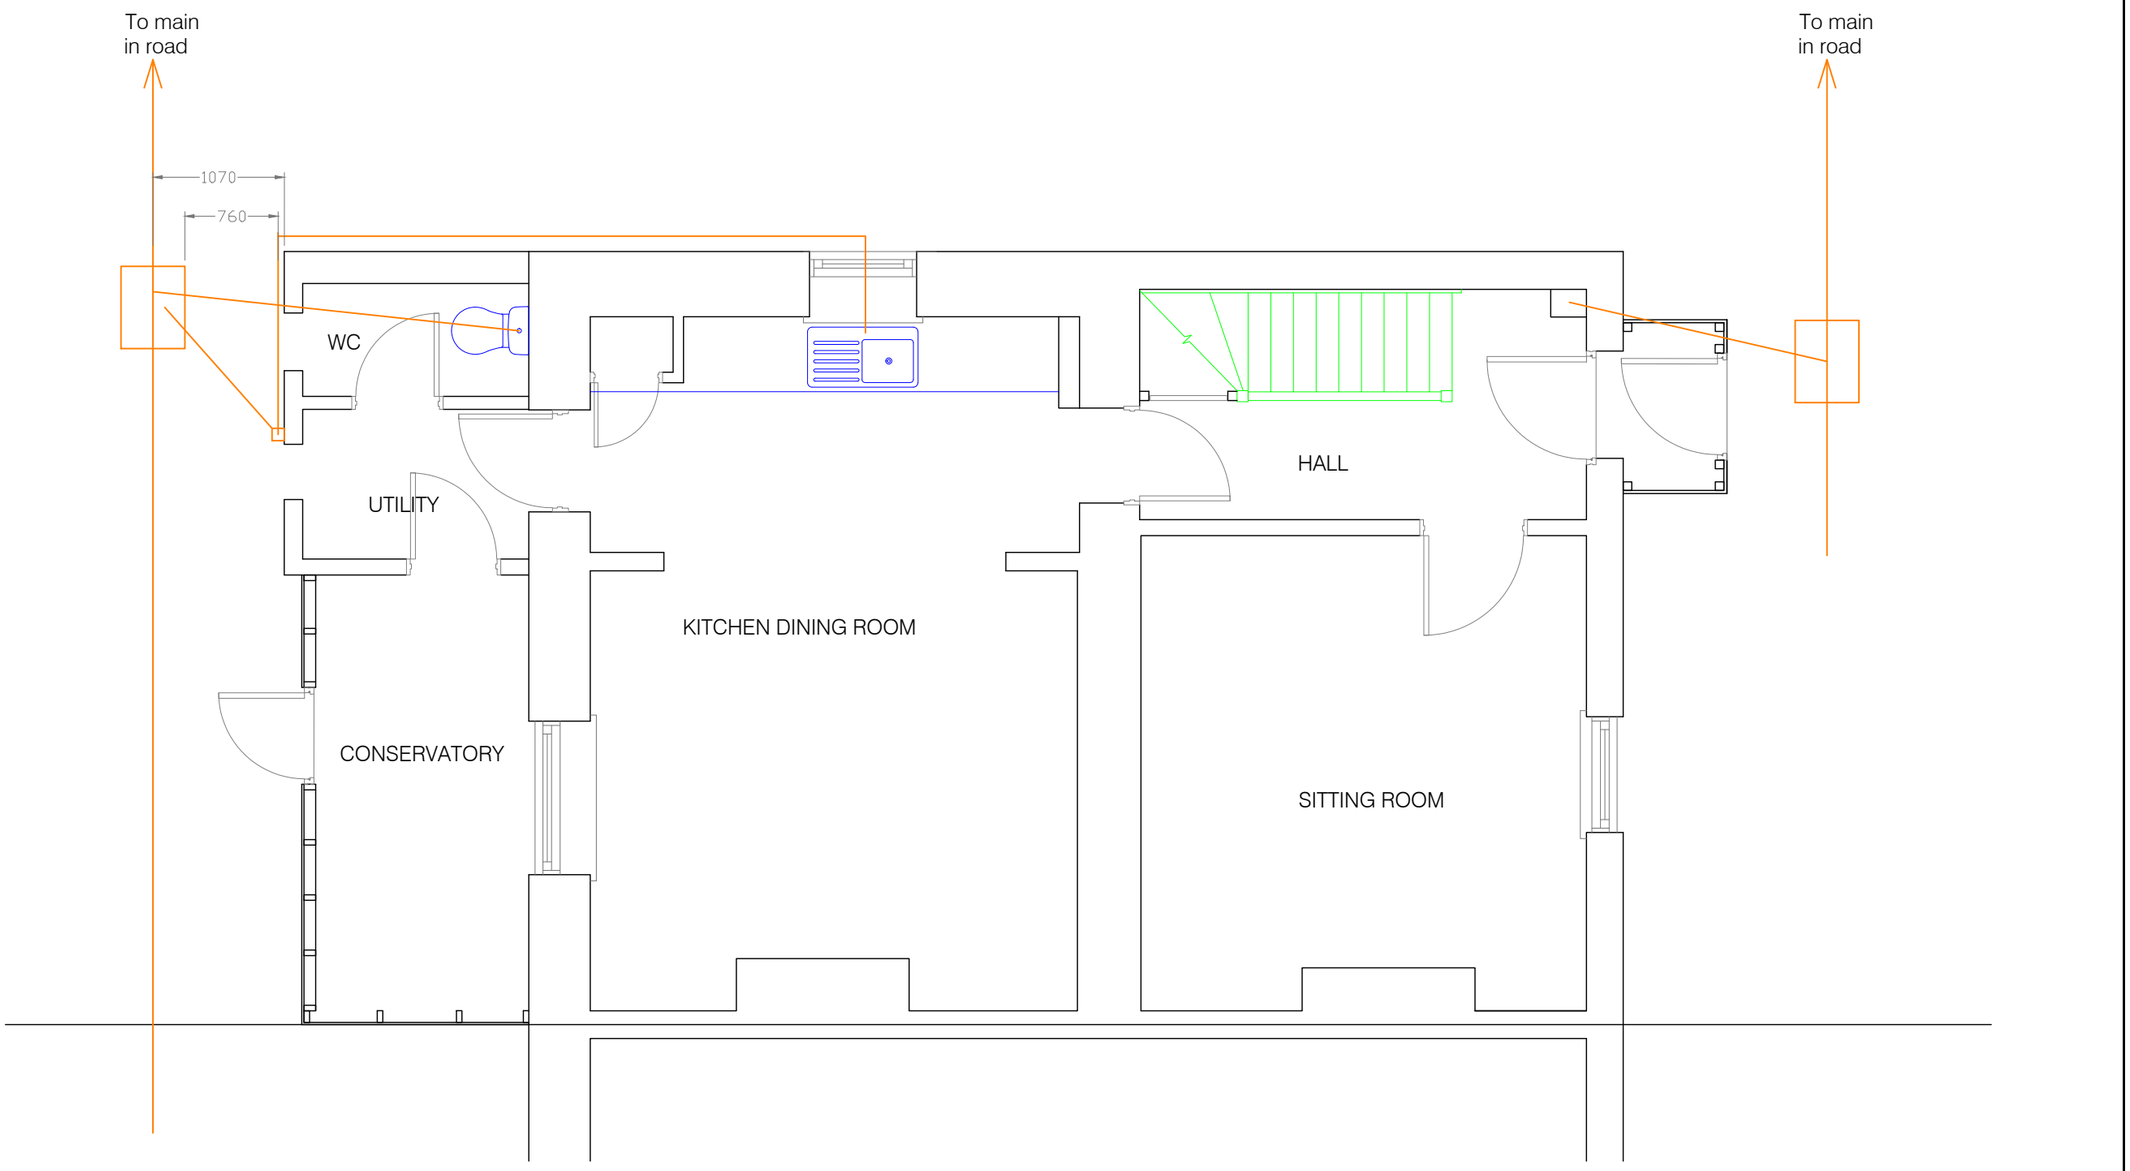

-1 0 1 2

Metres

SARSEN DESIGNS
ARCHITECTURAL SERVICES

01722 783296
hp@sarsendesigns.co.uk
www.sarsendesigns.co.uk

CLIENT Sam and Emma Martin	TITLE Ground Floor Plan Existing		REVISION	
PROJECT Melbourne, Lower Road Quidhampton, SP2 9AR	DATE 9 February 2023	SCALE 1: 50 @ A3	DWG NO. M2050GFE PNEX ISSUE	

This drawing is the copyright of Sarsen Designs. All rights reserved. Reproduction only to take place with our written authority.