All drawings to be read in conjunction with relevant engineer's designs, calculations and specifications and manufacturers specification sheets. Do not scale this drawing. All dimensions to be checked on site before work commences. Any discrepancies should be brought to the designers attention for rectification.

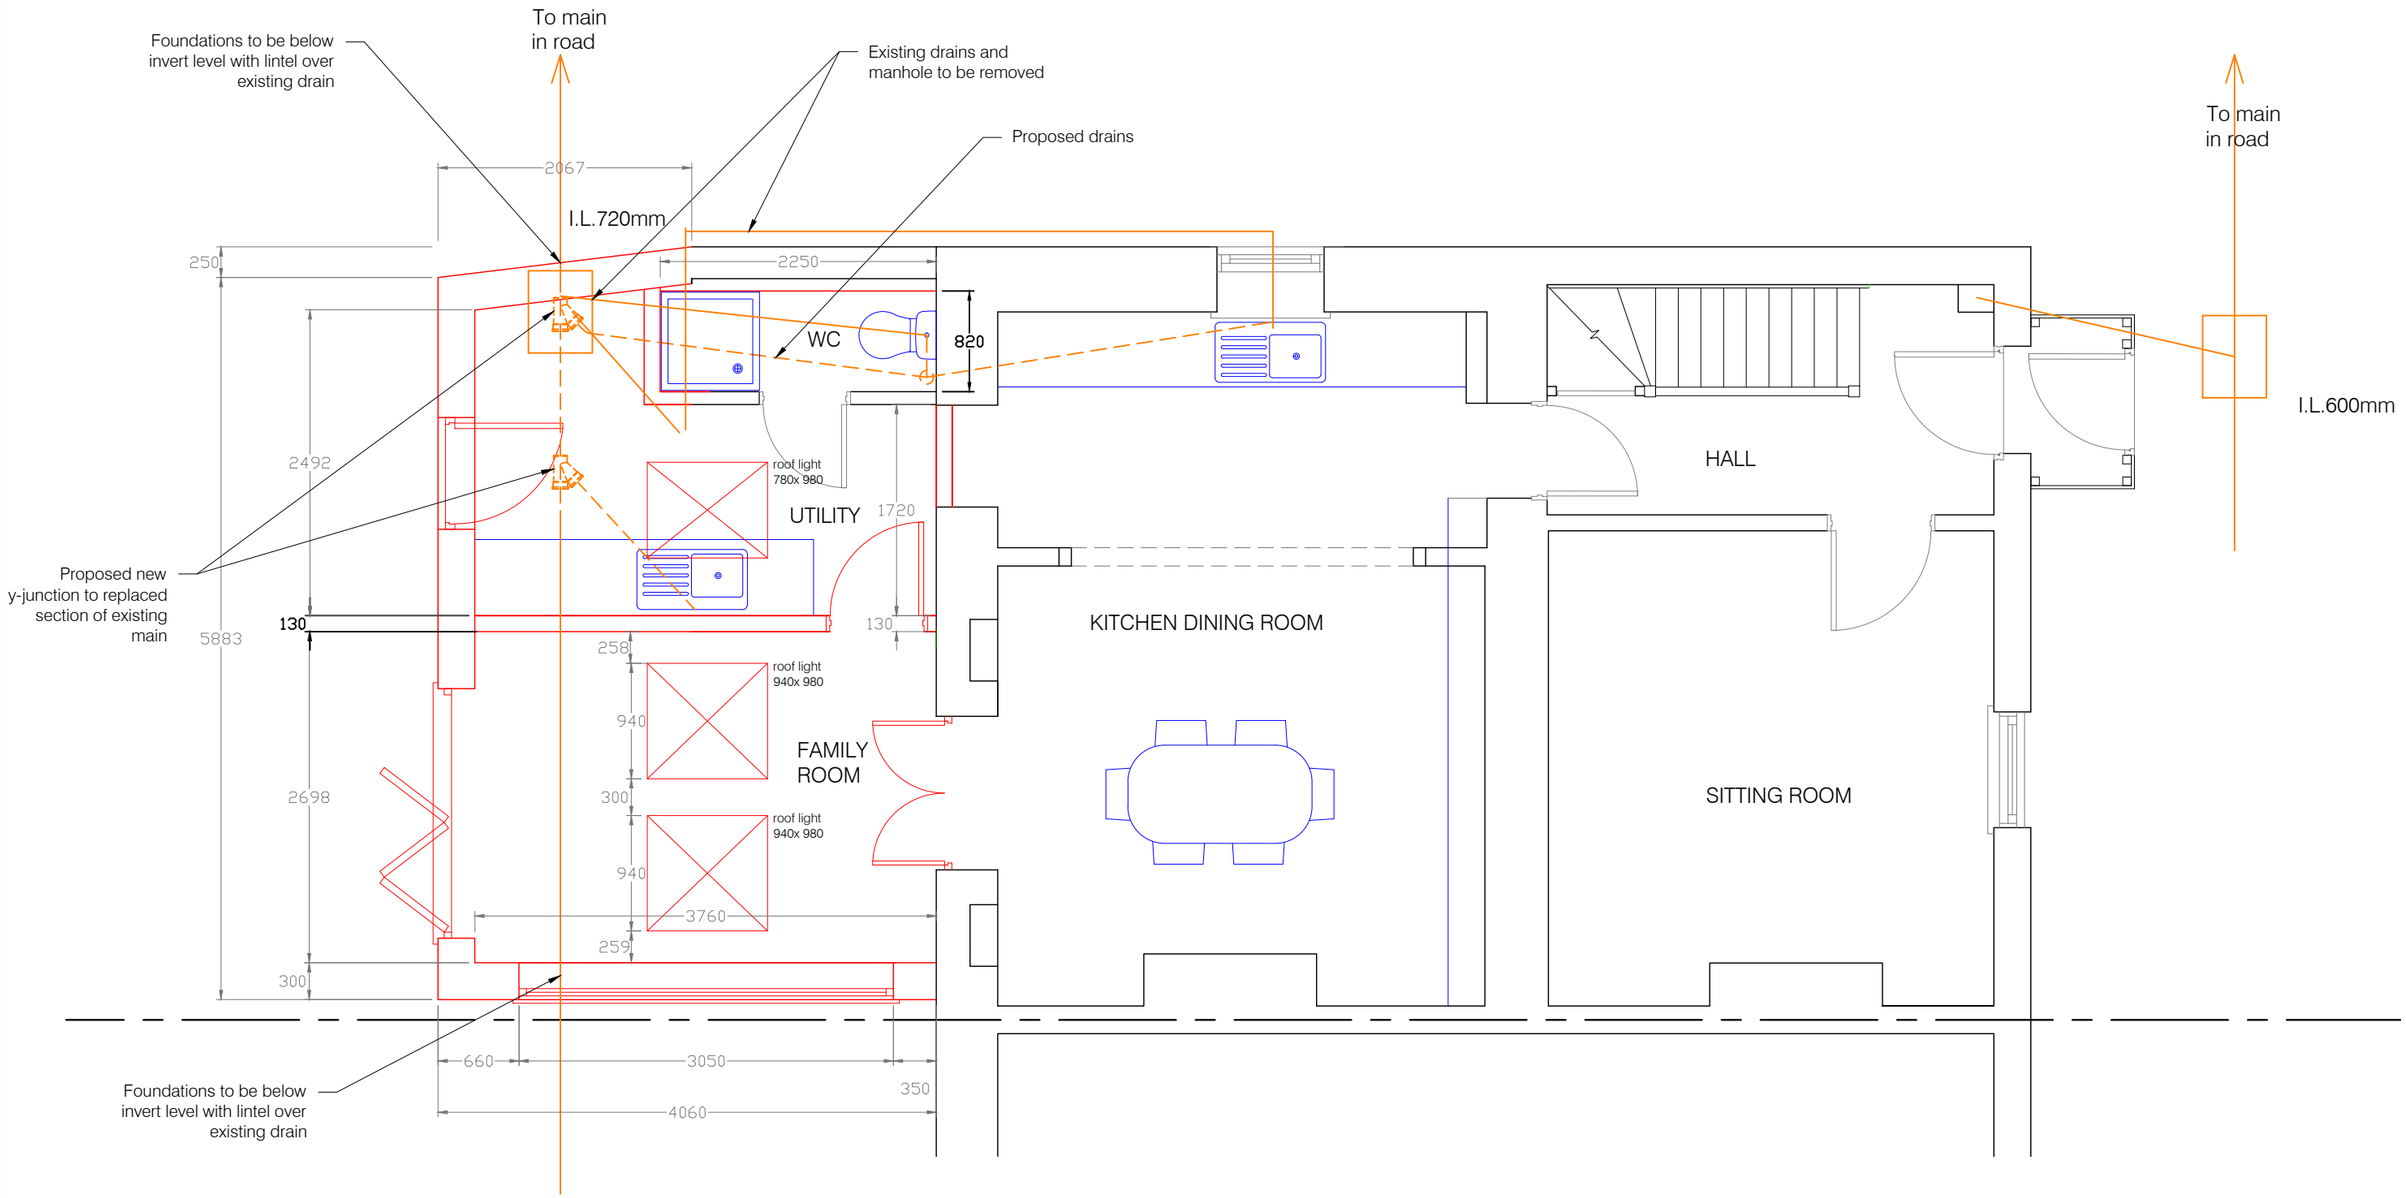

-1 0 1 2

Metres

SARSEN DESIGNS ARCHITECTURAL SERVICES	01722 783296 hp@sarsendesigns.co.uk www.sarsendesigns.co.uk	CLIENT Sam and Emma Martin	TITLE Ground Floor Plan Proposed 3	REVISION A roof lights
		PROJECT Melbourne, Lower Road Quidhampton, SP2 9AR	DATE 11 July 2023 / SCALE 1: 50 @ A3	DWG NO. M2060GFP PNEX ISSUE

This drawing is the copyright of Sarsen Designs. All rights reserved. Reproduction only to take place with our written authority.