

EXISTING FRONT ELEVATION

1:100



EXISTING REAR ELEVATION



EXISTING SIDE ELEVATION



PROPOSED FRONT ELEVATION



PROPOSED REAR ELEVATION



PROPOSED SIDE ELEVATION




← See separate tree report for tree details

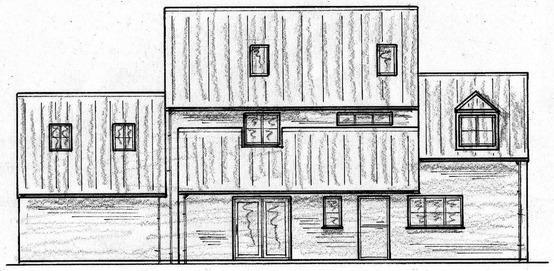


EXISTING GF PLAN & TREE POSITIONS

1:100

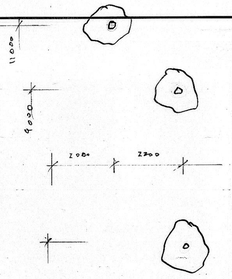


PROPOSED GF PLAN 1:50

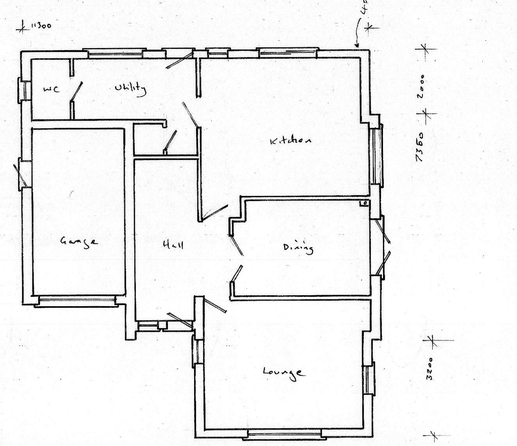

EXISTING ROOF PLAN



PROPOSED ROOF PLAN

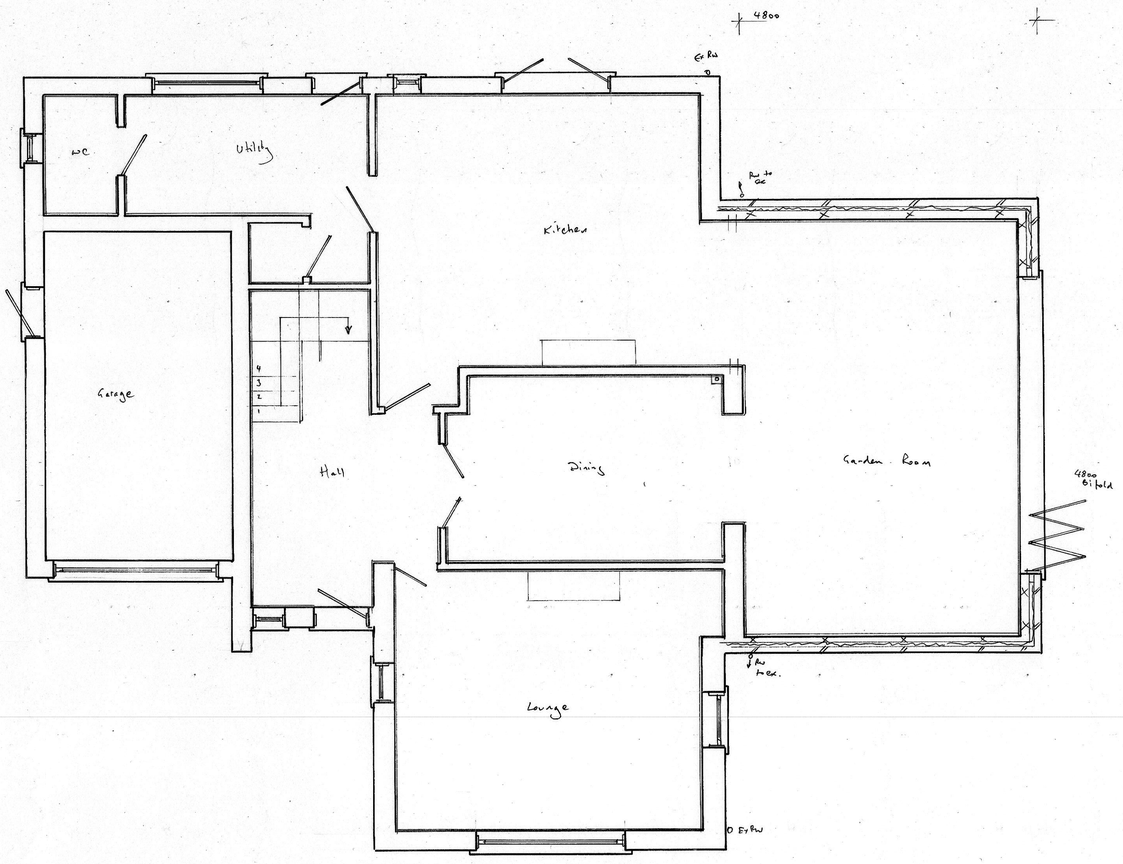


TYPICAL CROSS SECTION

1:50

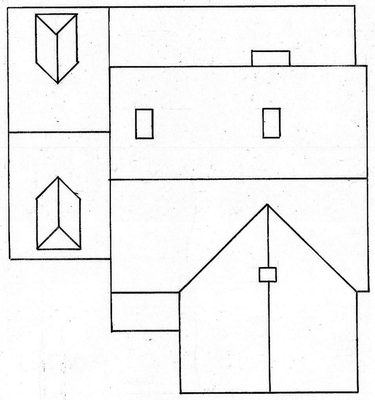


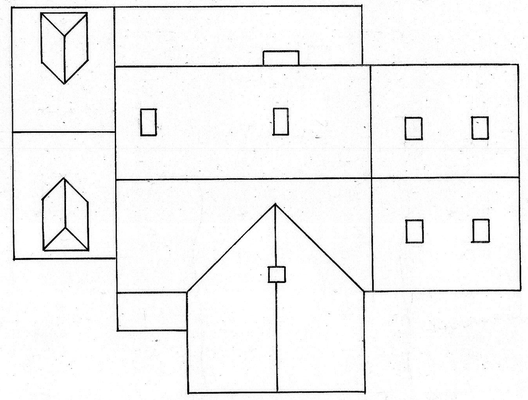TYPICAL LONG SECTION
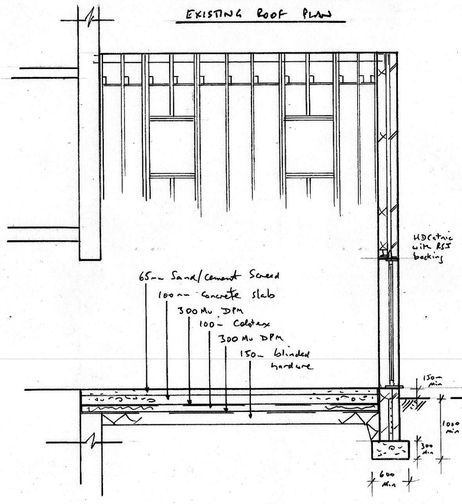
| | | |
|---|---|---|
| | | |
| | | |
| | | |
| A | | |
| | Date | Revisions |

©copyright

Scale bar

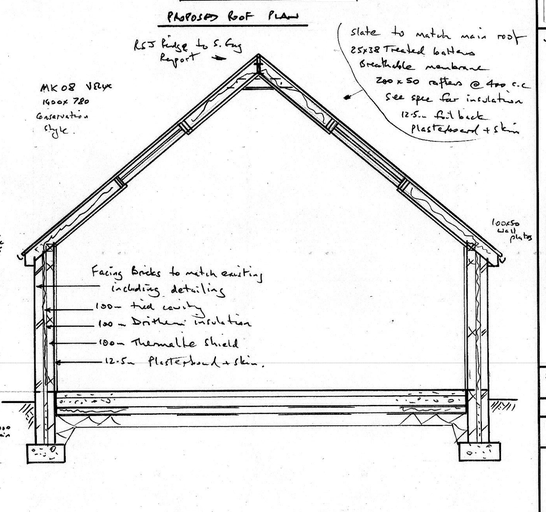0 1 2 3 4 5 6 7 8 1:100

0 1 2 3 4 1:50

For Building Regulation purposes these plans are to be read in conjunction with the written specification and structural report.

KEECH DESIGN SERVICES LTD
1 HARBOUR CLOSE SWINDON
07778 324228
ROBERT.KEECH@NTLWORLD.COM

Job Title

Drawing Title
SINGLE STOREY EXTENSION TO SIDE ELEVATION AT BLACKBERRY WOOD
GLOBE ROAD ROYAL WOOTTON BASSETT SN4 7DU

Scale 1:50 1:100

Date JULY 2023 Drawn by RK

Drg No. 23/050 Rev.

A PRODUCT OF THE UNO RANGE-ARCHITECT CAT. No 7311

1:100 0 1 2 3 4 5 6 7 8 9 10.0m

1:50 0 1 2 3 4 5 6 7 8 9 10.0m

594 x 841mm A1