Glebe Road

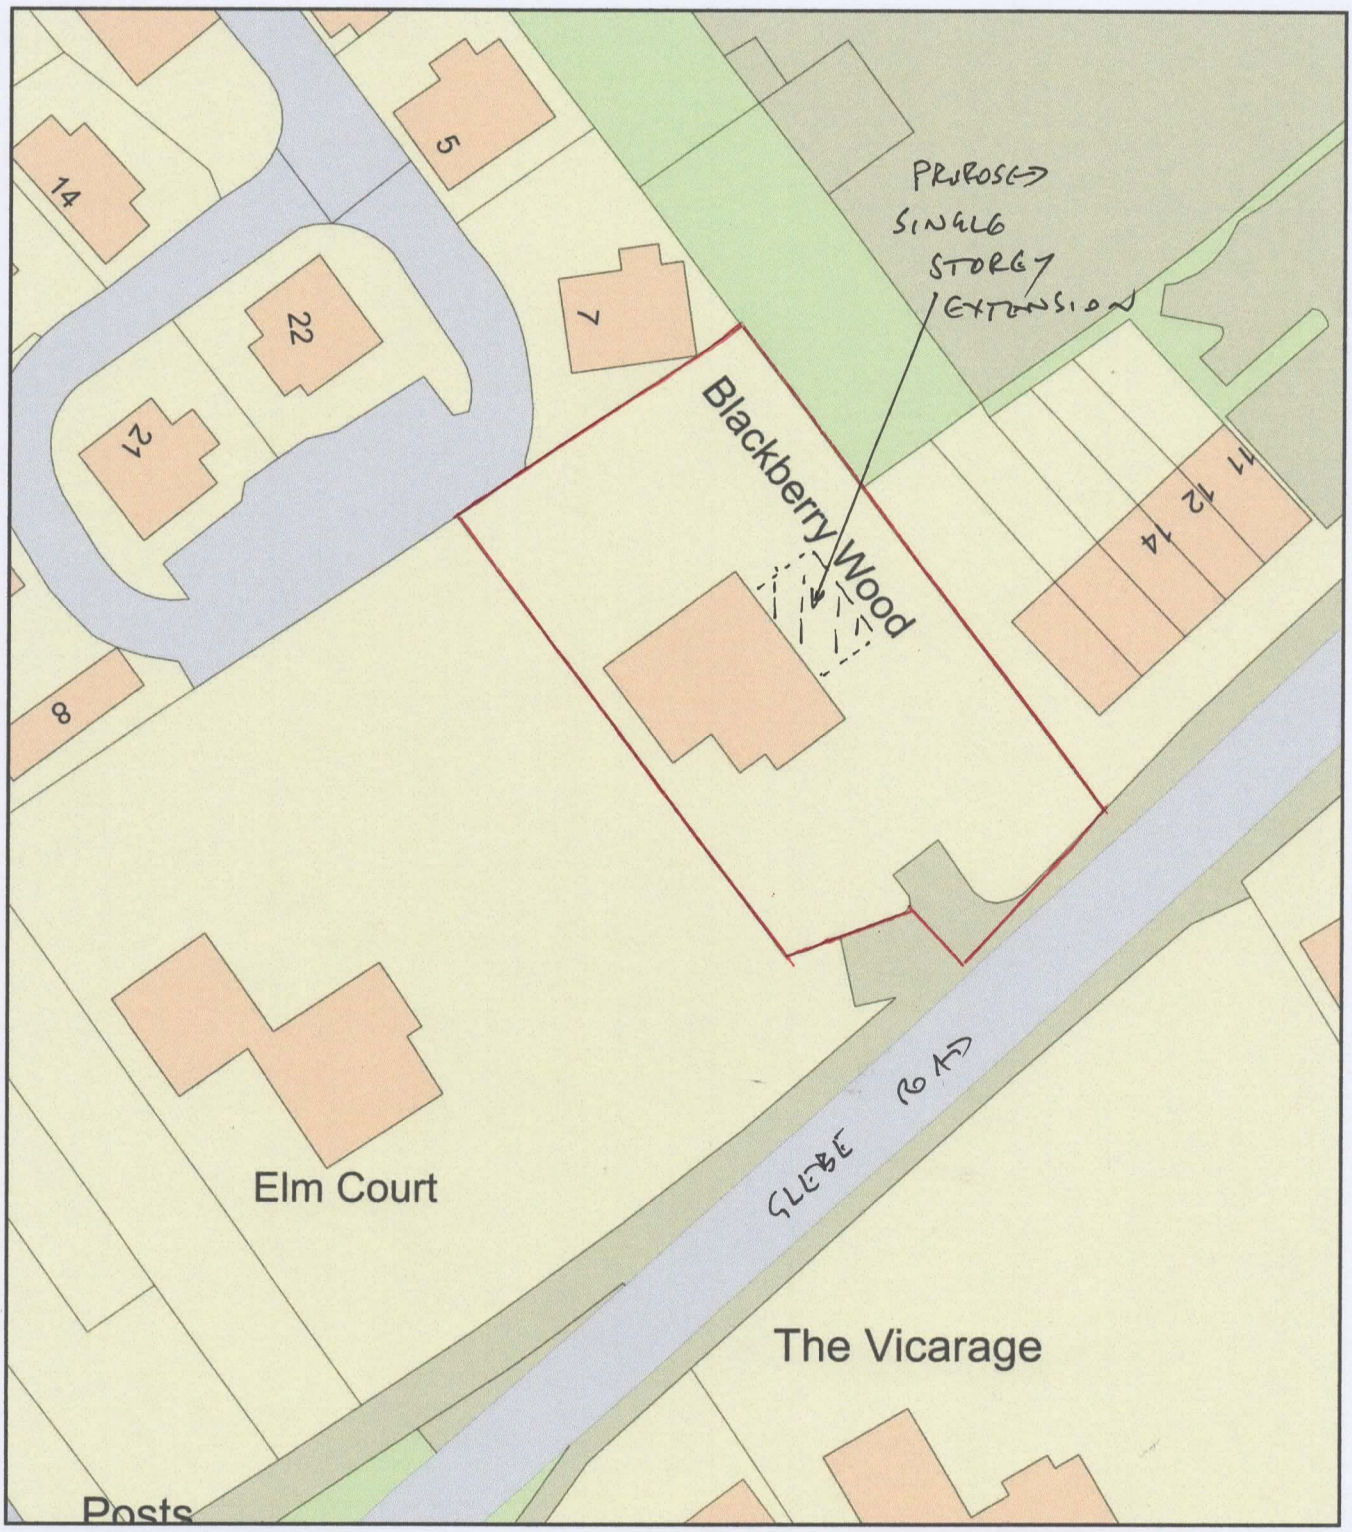

0 20
Metres

N

ReQuestaPlan

Plan Produced for: R Keech

Date Produced: 14 Jul 2023

Plan Reference Number: TQRQM23195124146628

Scale: 1:500 @ A4