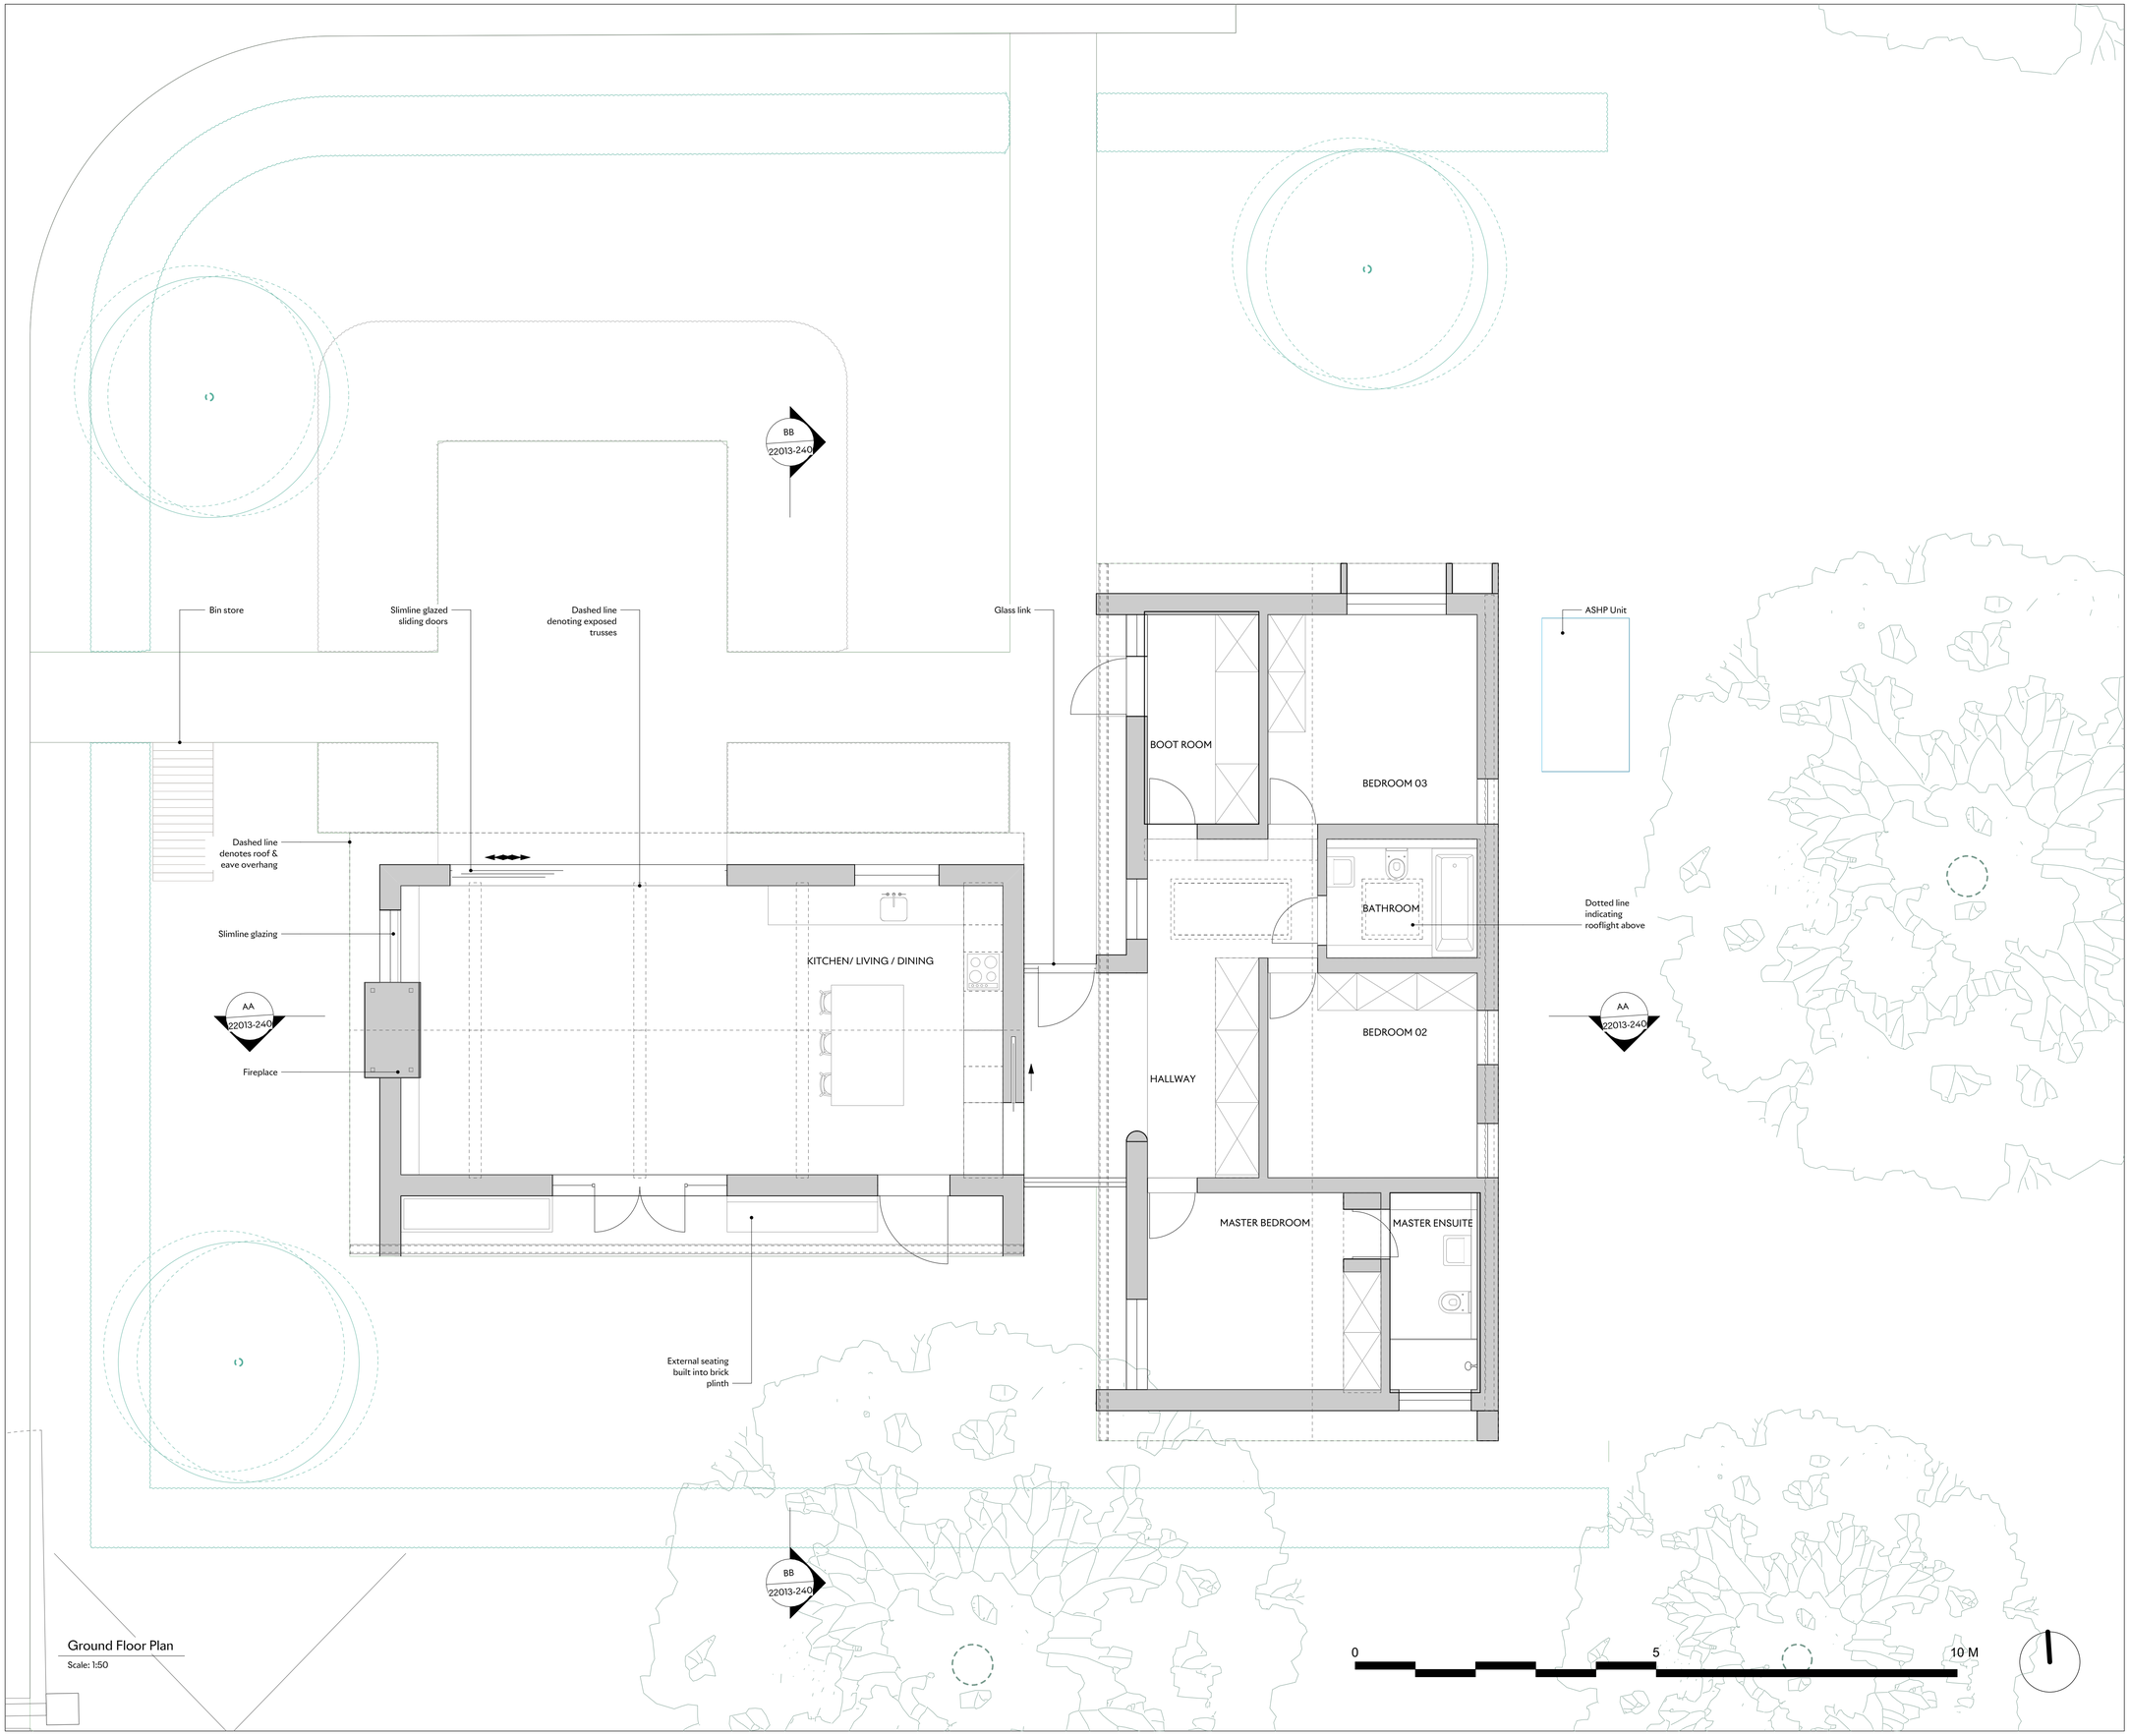

Ground Floor Plan

Scale: 1:50

Notes

PLANNING

P 1 **14/07/23** ISSUED FOR PLANNING

Project

Standen House

Client

Adrian and Charlotte Mackenzie

Drawing Title

Stable Cottage
Proposed Ground Floor Plan

Scale	Date Created
1:50 **A1**	

Drawing Number

22013-140

Revision	Date Revised
P1	14/07/23

Drawn By	Checked By
TM	**SD**

Do not scale from drawing, all dimensions to be checked on site. Report omissions and discrepancies to the architect immediately.

MICHAELIS BOYD.

Michaelis Boyd Associates
108 Palace Gardens Terrace
London W8 4RT

+44 (0)20 7221 1237
hello@michaelisboyd.com
michaelisboyd.com