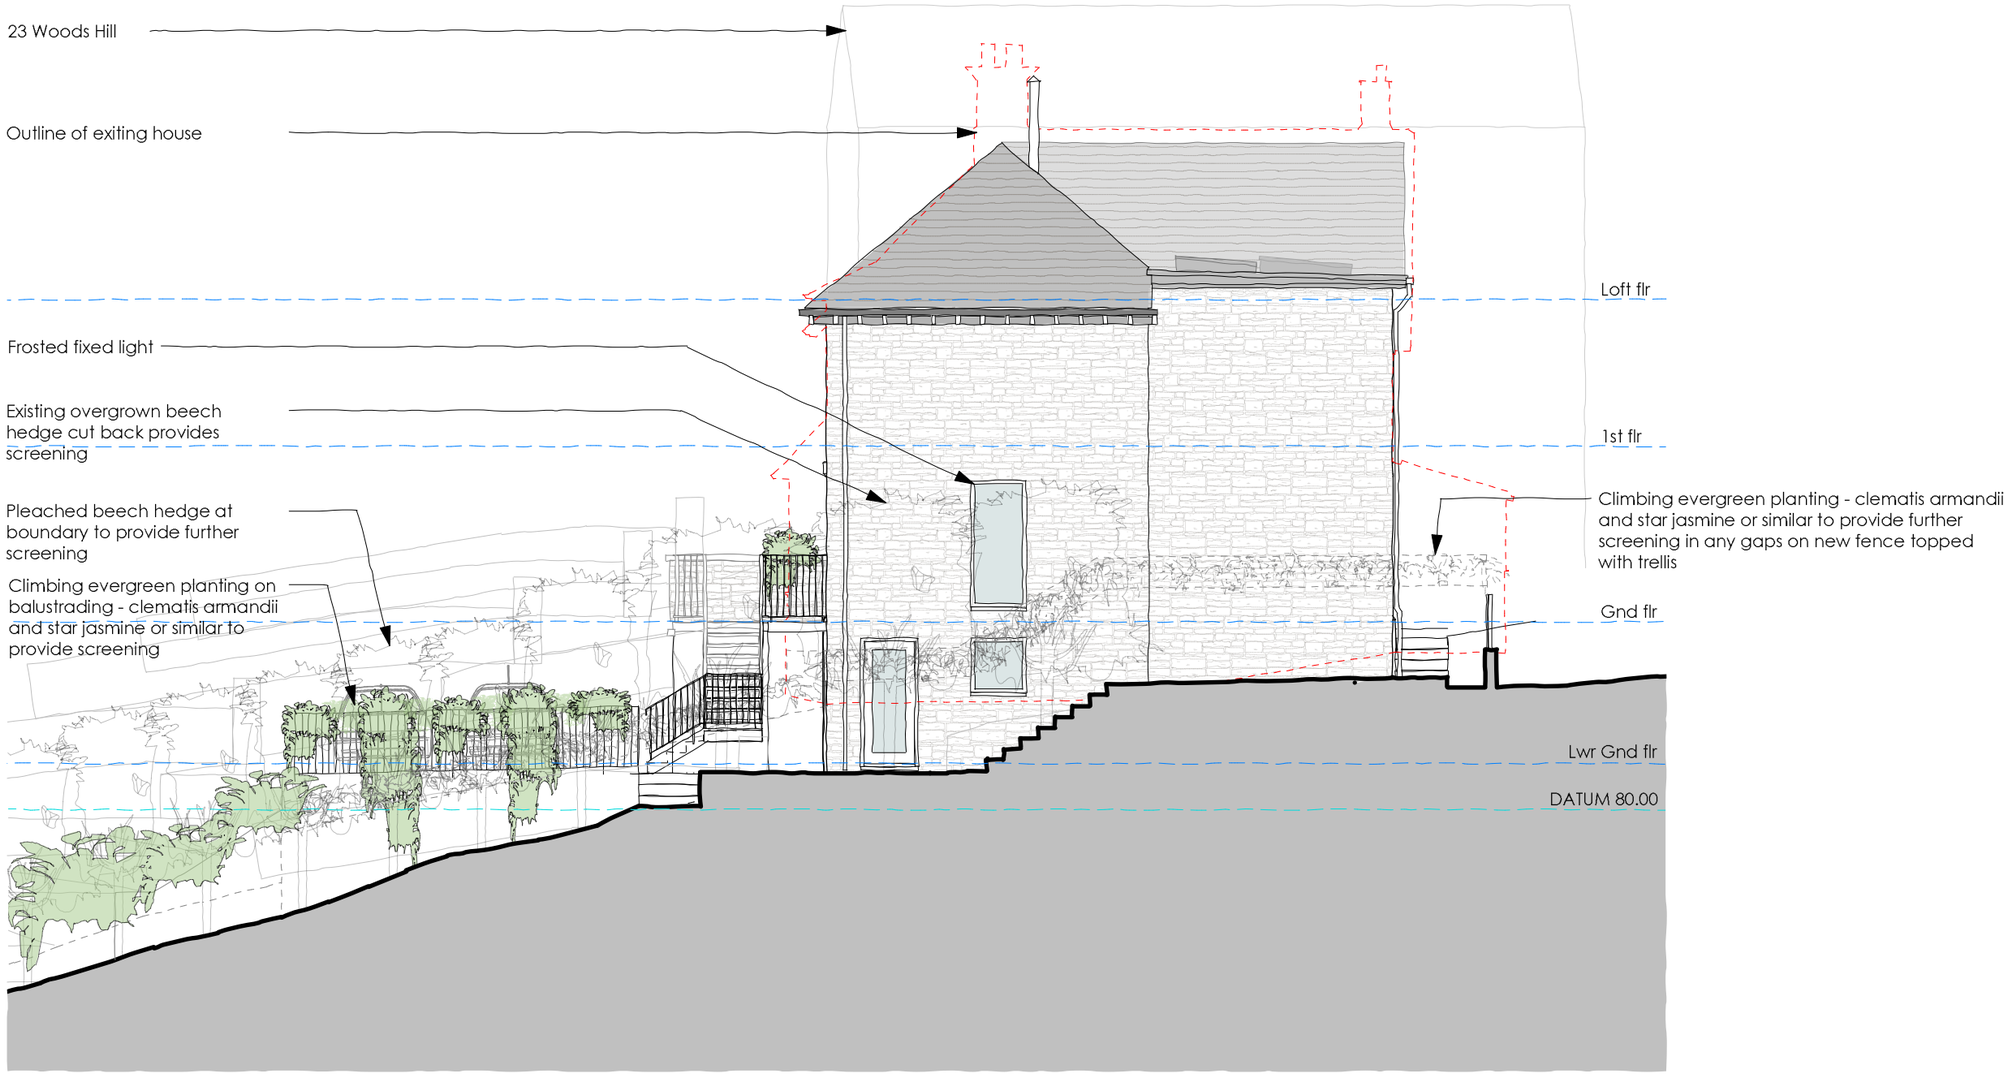

NORTH EAST ELEVATION

0 1 2 3 4

1:100 METRES

AMENDMENT: DATE

Status	PLANNING
Job no / drawing no	834-P-201
Job title	21 Woods Hill
Drawing title	North East Elevation
Date	17/02/2023
Sheet	A3
Scale	1:100
Drawn by	LJ
Checked by	AH

hetreed ross architects
hra
www.hetreedross.com 01225 755867

All dimensions to be checked on site. Print Drawing in colour. Refer to CDM Sheet XXX/CDM