


SECTION CC

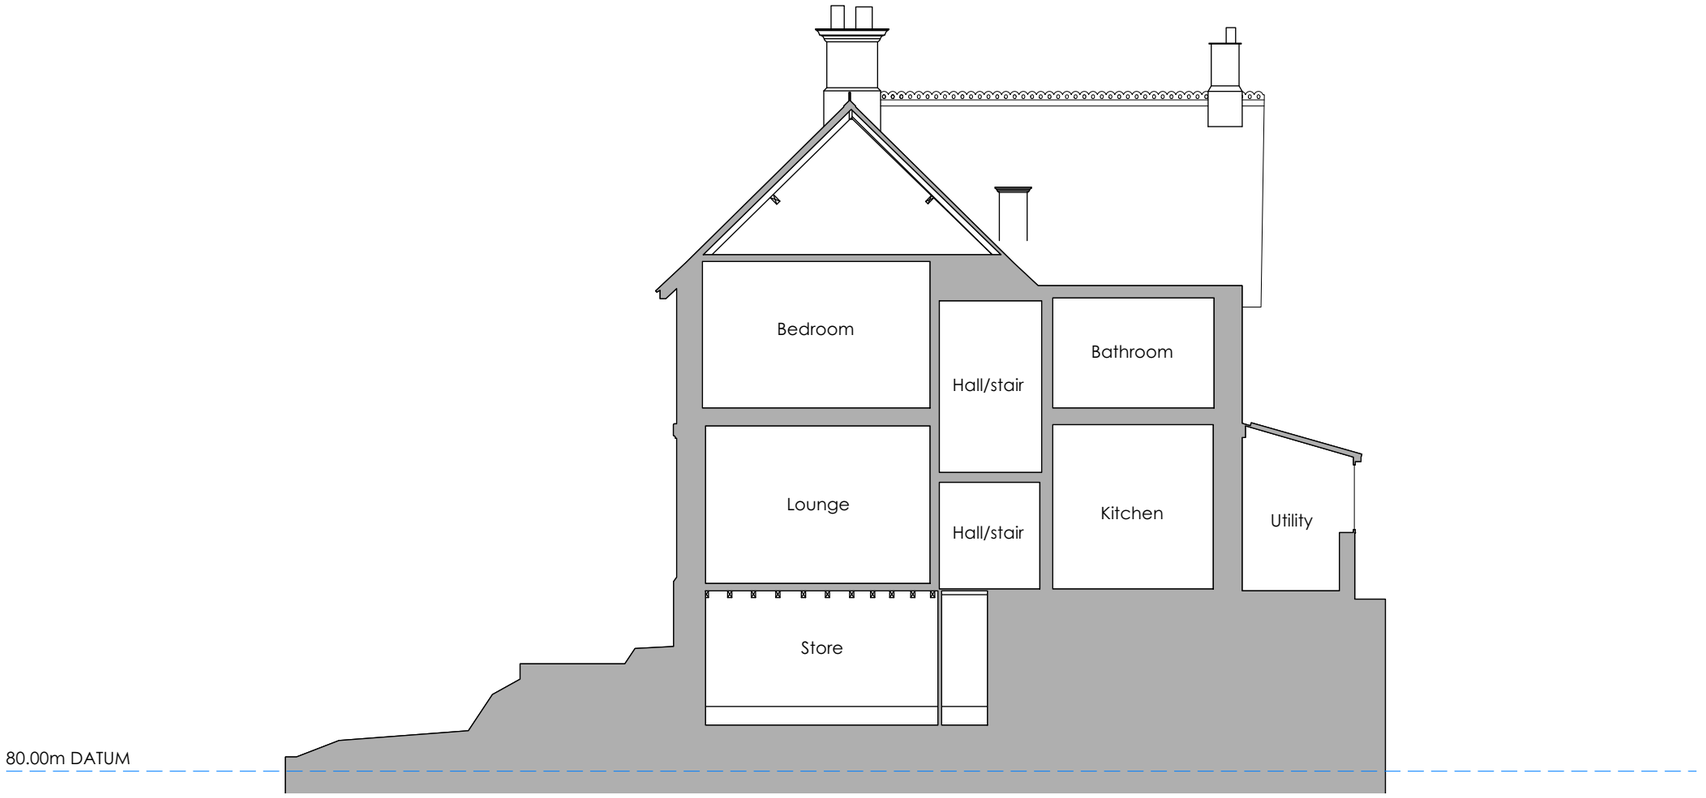


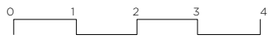


AMENDMENT: DATE

| | |
|---|---|
| Status | SURVEY |
| Job no / drawing no | 834-S-300 |
| Job title | 21 Woods Hill |
| Drawing title | Section CC |
| Date | 17/02/2023 |
| Sheet | A3 |
| Scale | 1:100 |
| Drawn by | LJ |
| Checked by | |

hetreed ross architects
hra
www.hetreedross.com 01225 755867

All dimensions to be checked on site. Print Drawing in colour. Refer to CDM Sheet XXX/CDM