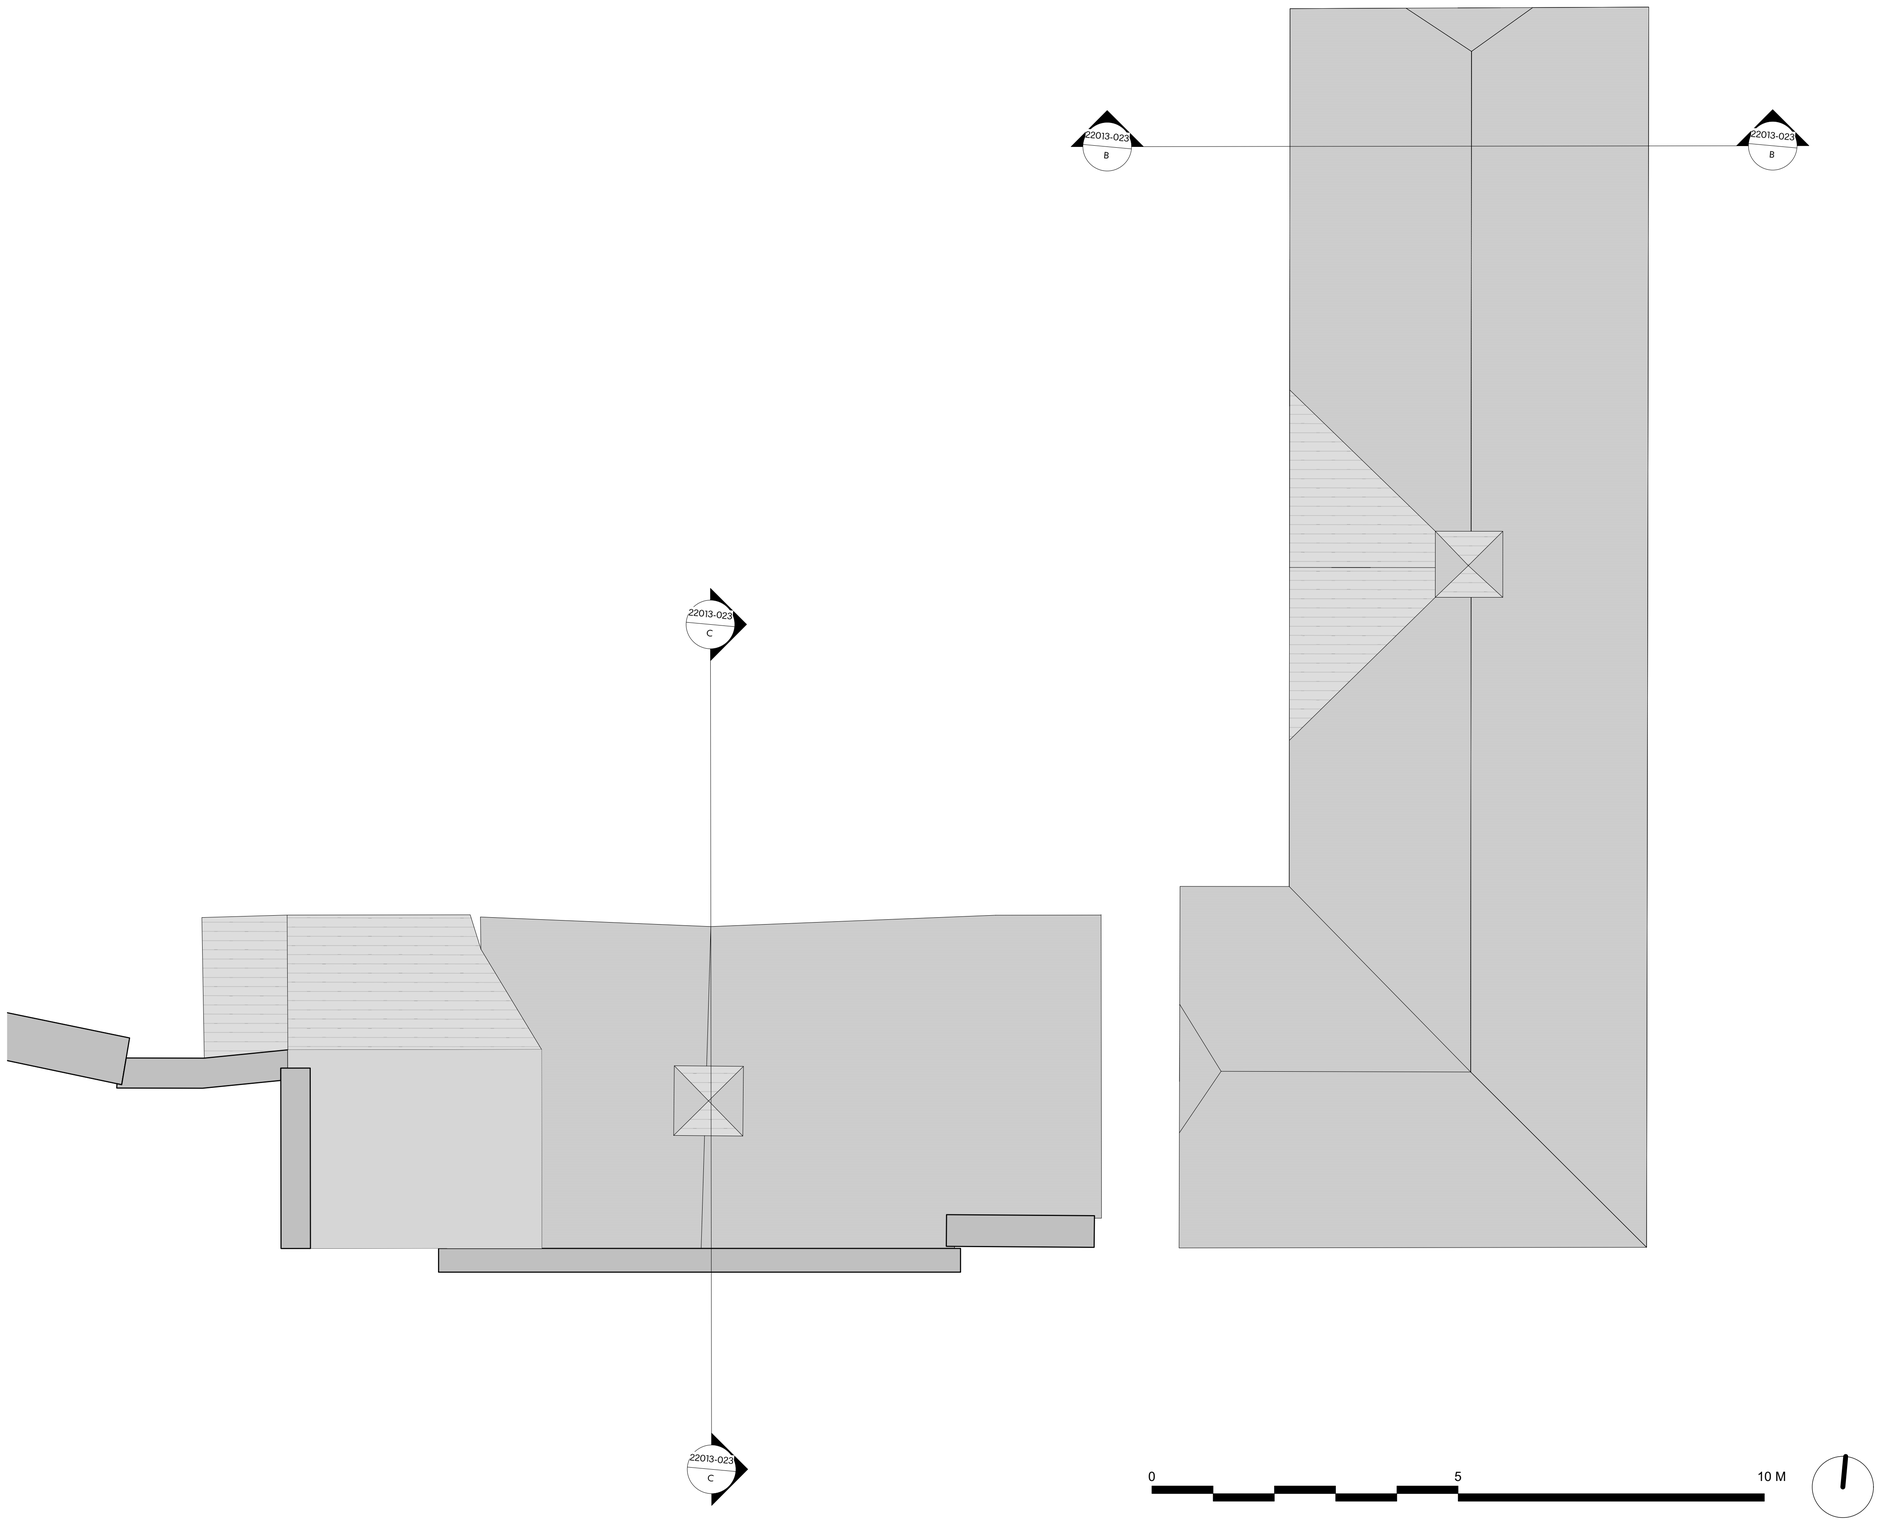

Roof Plan Existing

Scale: 1:50

0 5 10 M

Notes

PLANNING

P 1 **14/07/23** ISSUED FOR PLANNING

Project

Standen House

Client

Charlotte and Adrian Mackenzie

Drawing Title

Stables
Existing Roof Plan

Scale	Date Created
1:50 **A1**	

Drawing Number
22013-018

Revision	Date Revised
P1	14/07/23

Drawn By	Checked By
TM	**SD**

Do not scale from drawing, all dimensions to be checked on site. Report omissions and discrepancies to the architect immediately.

MICHAELIS BOYD.

Michaelis Boyd Associates
108 Palace Gardens Terrace
London W8 4RT

+44 (0)20 7221 1237
hello@michaelisboyd.com
michaelisboyd.com