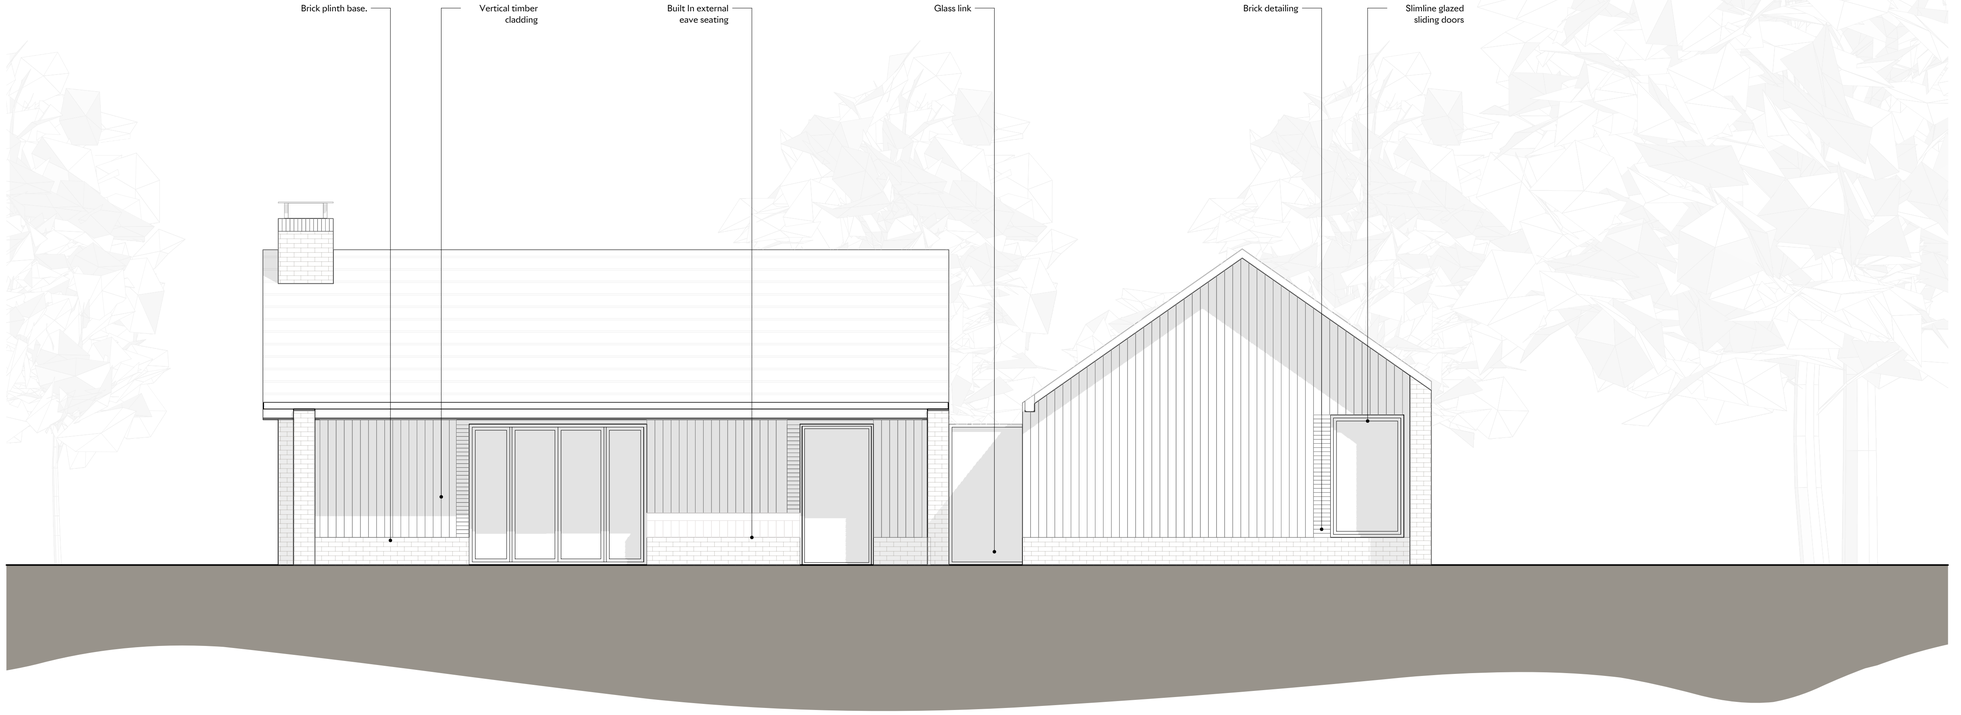

South Elevation
Scale: 1:50

0 5 10 M

Notes

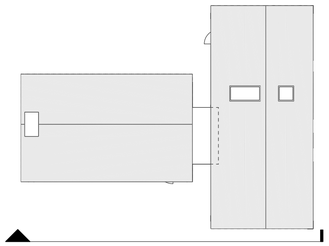

/SOUTH
Key Plan
Scale: 1:200

PLANNING

P 1 **14/07/23** ISSUED FOR PLANNING

Project
Standen House

Client
Adrian and Charlotte Mackenzie

Drawing Title
Stable Cottage
Proposed South Elevation

Scale	Date Created
1:50 **A1**	

Drawing Number
22013-342

Revision	Date Revised
P1	14/07/23

Drawn By	Checked By
TM	**SD**

Do not scale from drawing, all dimensions to be checked on site. Report omissions and discrepancies to the architect immediately.

MICHAELIS BOYD.

Michaelis Boyd Associates
108 Palace Gardens Terrace
London W8 4RT

+44 (0)20 7221 1237
hello@michaelisboyd.com
michaelisboyd.com