* COPYRIGHT.
DO NOT SCALE EXCEPT FOR PLANNING PURPOSES.
CHECK ALL DIMENSIONS ON SITE.
THIS DRAWING IS ONLY TO BE USED ON THE SITE
FOR WHICH DESIGNED.

1:50 1m 2m 3m
1:100 1m 2m 3m 4m 5m 6m
1:20 200mm 4 600mm 8 1000mm 12
1:1 10mm 20 30mm 40 50mm 60



PROPOSED SOUTH WEST ELEVATION
SCALE 1:100

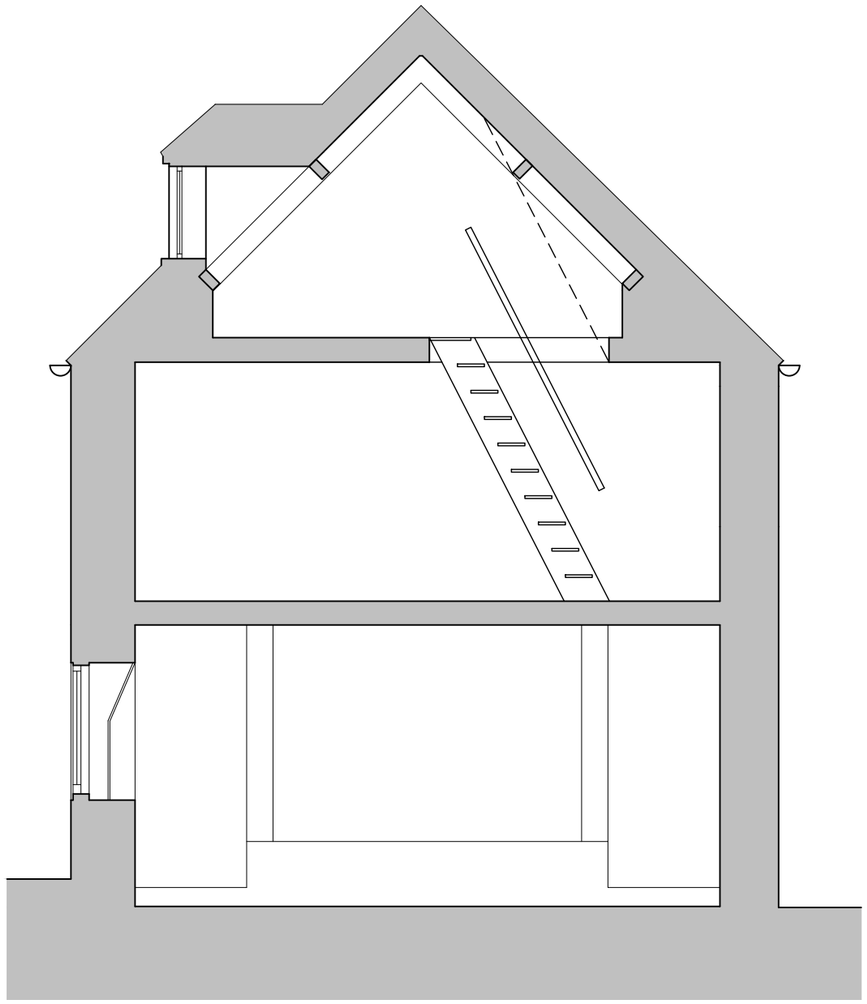

PROPOSED SECTION A-A - SCALE 1:50

PROPOSED MATERIALS

WINDOWS
Existing circa 1980's timber storm casement windows to be replaced with hardwood timber flush casement slimline double glazed windows as per joinery details provided.

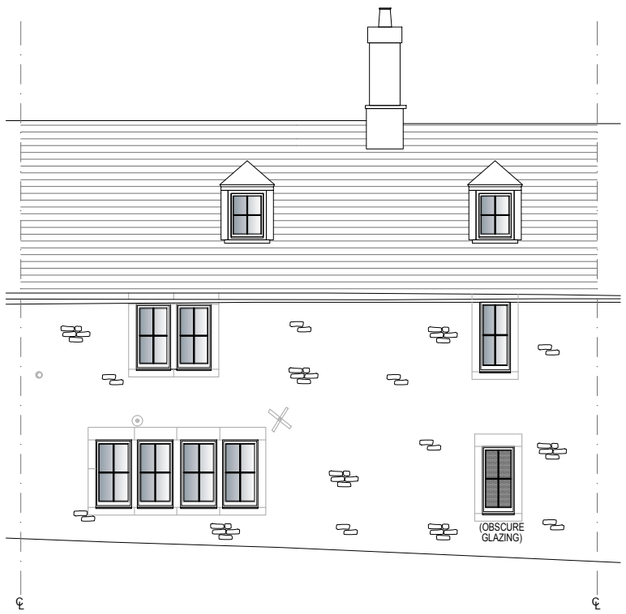

PROPOSED NORTH EAST ELEVATION
SCALE 1:100

REVISIONS		DATE

CLIENT:
MISS KIRKIN

PROJECT:
PROPOSED LOFT REGULARISATION WITH INTERNAL RECONFIGURATION
AT 143 WOOD LANE,
CHIPPENHAM,
WILTSHIRE,
SN15 3EA

TITLE:
PROPOSED ELEVATIONS & SECTION

DRAWN: KT	SCALES @ A3: 1:50 / 1:100
CHECKED: JA	
DATE: JUL 23	
DRG No: AA/23/27/15	REV.: -

Armstrong architecture
THE OLD BAKEHOUSE, 21 TIMBER STREET,
CHIPPENHAM, WILTSHIRE, SN15 3BS
01249 404 004 info@armstrongarchitecture.co.uk