* COPYRIGHT.
DO NOT SCALE EXCEPT FOR PLANNING PURPOSES.
CHECK ALL DIMENSIONS ON SITE.
THIS DRAWING IS ONLY TO BE USED ON THE SITE
FOR WHICH DESIGNED.

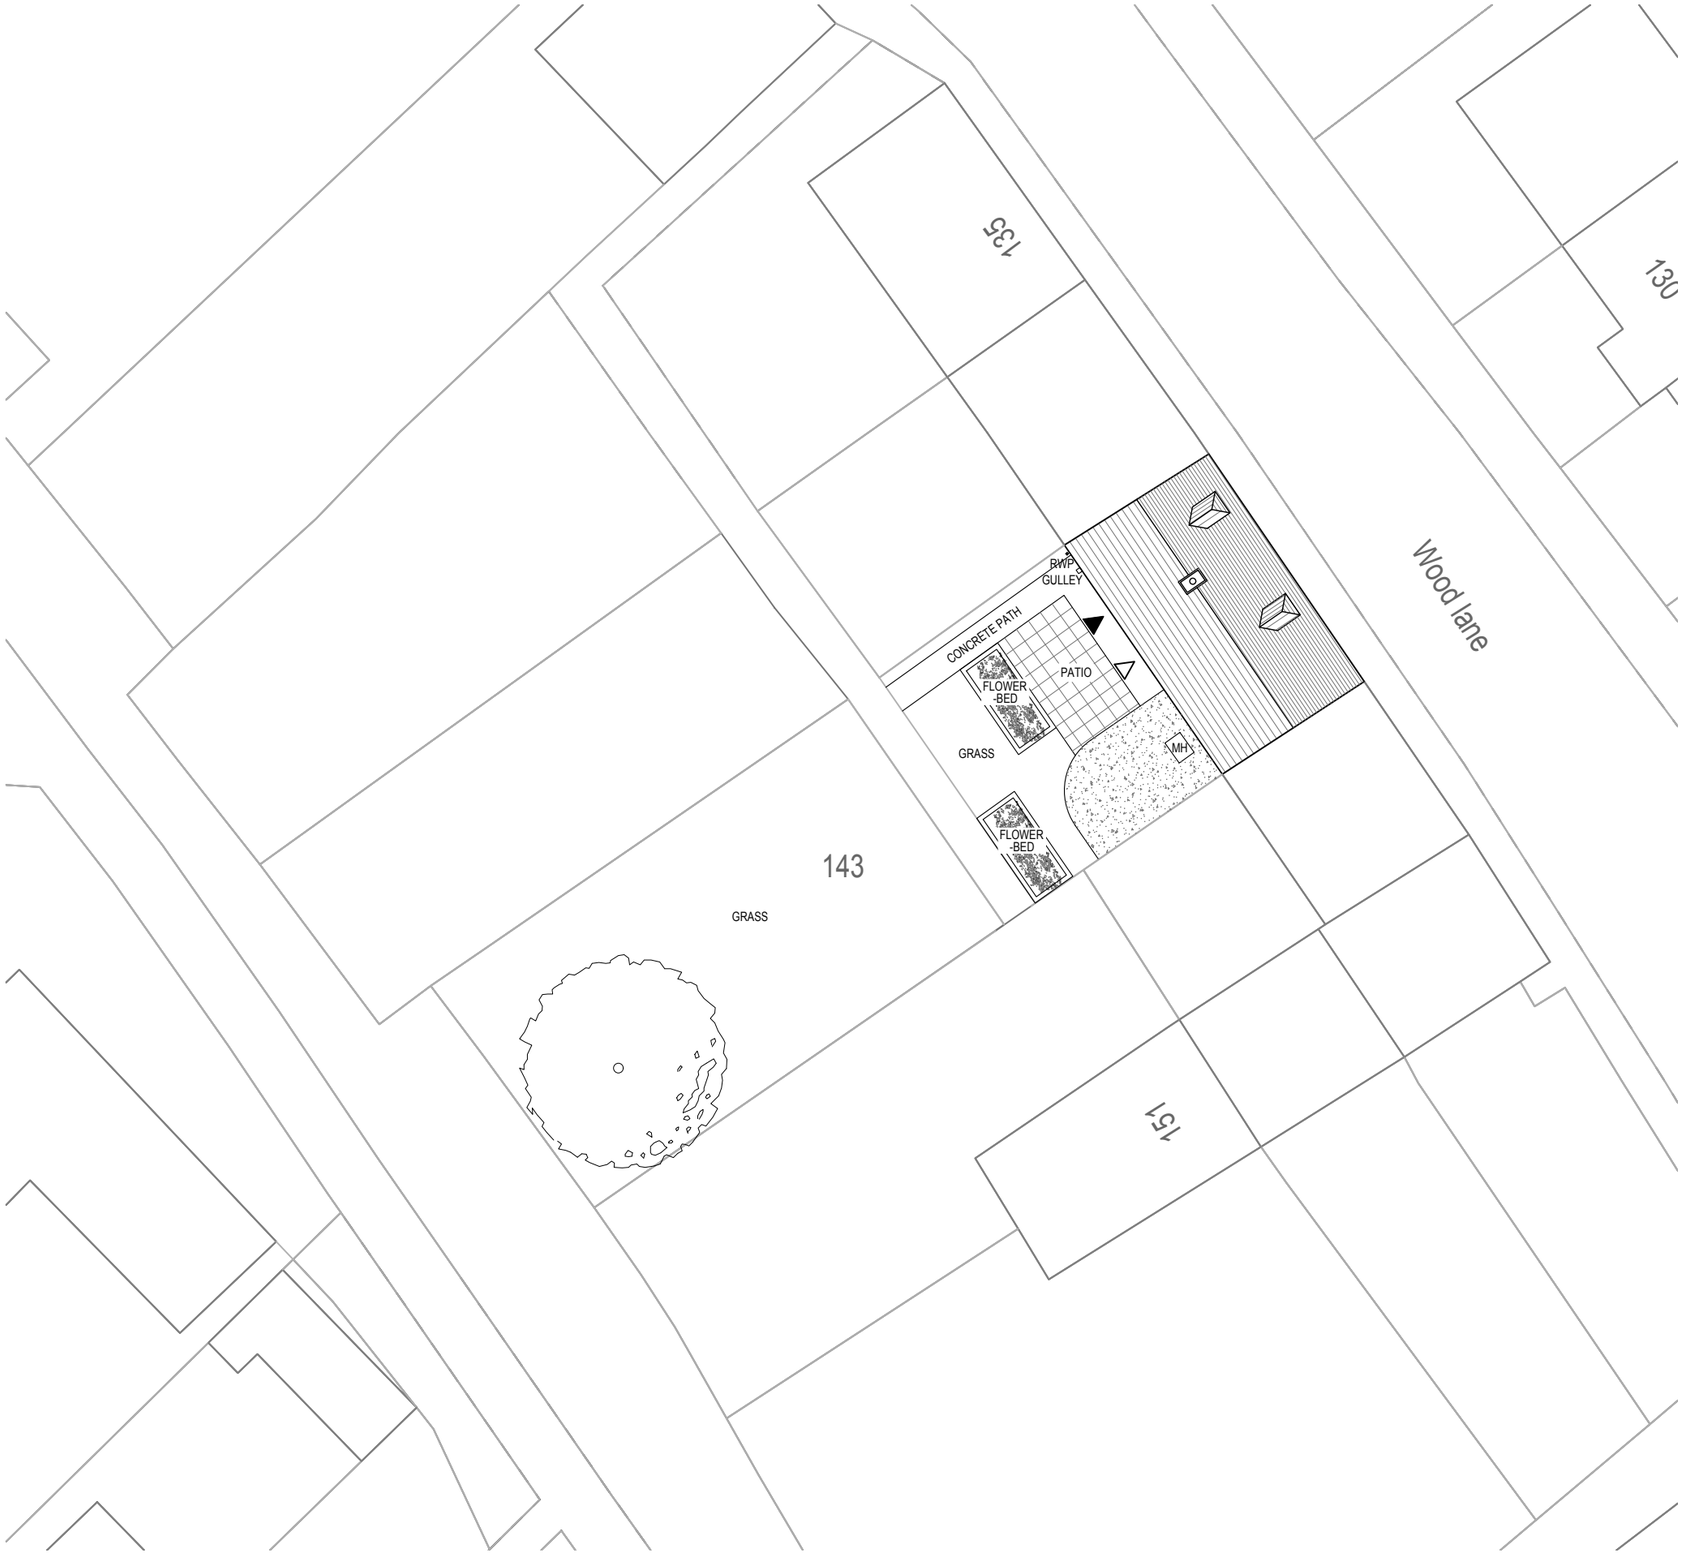

EXISTING SITE PLAN

1:200 2m 4 6m 8 10m 12

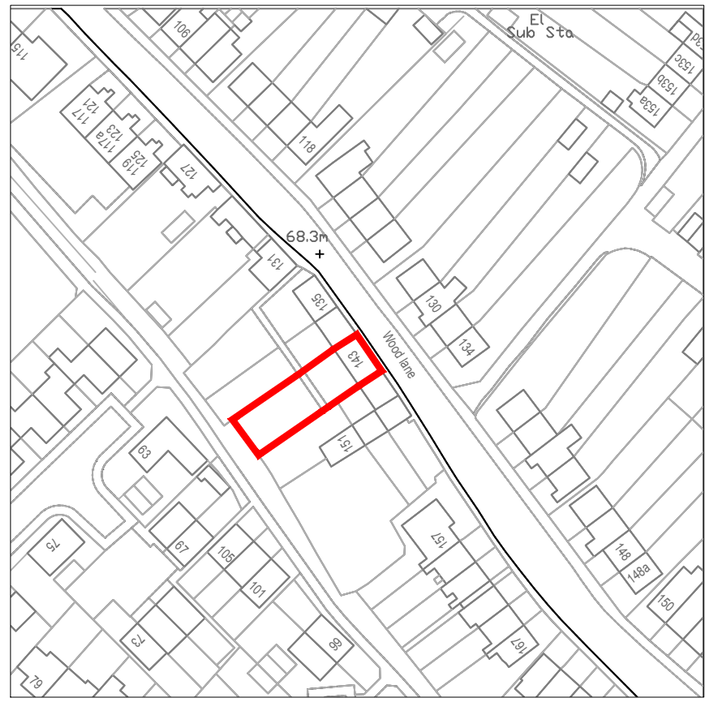

SITE LOCATION PLAN

1:1250 12.5m 25 37.5m 50 62.5m 75

NORTH

LEGEND

- Site Boundary
- Existing tree planting.
- Primary Access Door
- Secondary Access Door
- Existing greenery
- Existing grass
- Existing Paving Slabs
- Existing Gravel

REVISIONS		DATE

CLIENT:
MISS KIRKIN

PROJECT:
PROPOSED LOFT REGULARISATION WITH INTERNAL RECONFIGURATION
AT 143 WOOD LANE,
CHIPPENHAM,
WILTSHIRE,
SN15 3EA

TITLE:
EXISTING SITE PLAN
SITE LOCATION PLAN

DRAWN: KT	SCALES @ A3: 1:200, 1:1250
CHECKED: JA	
DATE: JUL 23	
DRG No: AA/23/27/01	REV.: -

Armstrong architecture
THE OLD BAKEHOUSE, 21 TIMBER STREET,
CHIPPENHAM, WILTSHIRE, SN15 3BS
01249 404 004 info@armstrongarchitecture.co.uk