General Notes:

1. This drawing is for planning purposes only and not to be used for construction or costings as further drawings maybe required, refer to www.benwill.co.uk/help-and-advice
2. All dimensions should be checked on site
3. Ben Williams shall be notified in writing of any discrepancies
4. This drawing is to be read in conjunction with all other drawings, specifications and schedule of works

Rev	Date	Reason for issue	Checked

0m 1 2 3 4 5

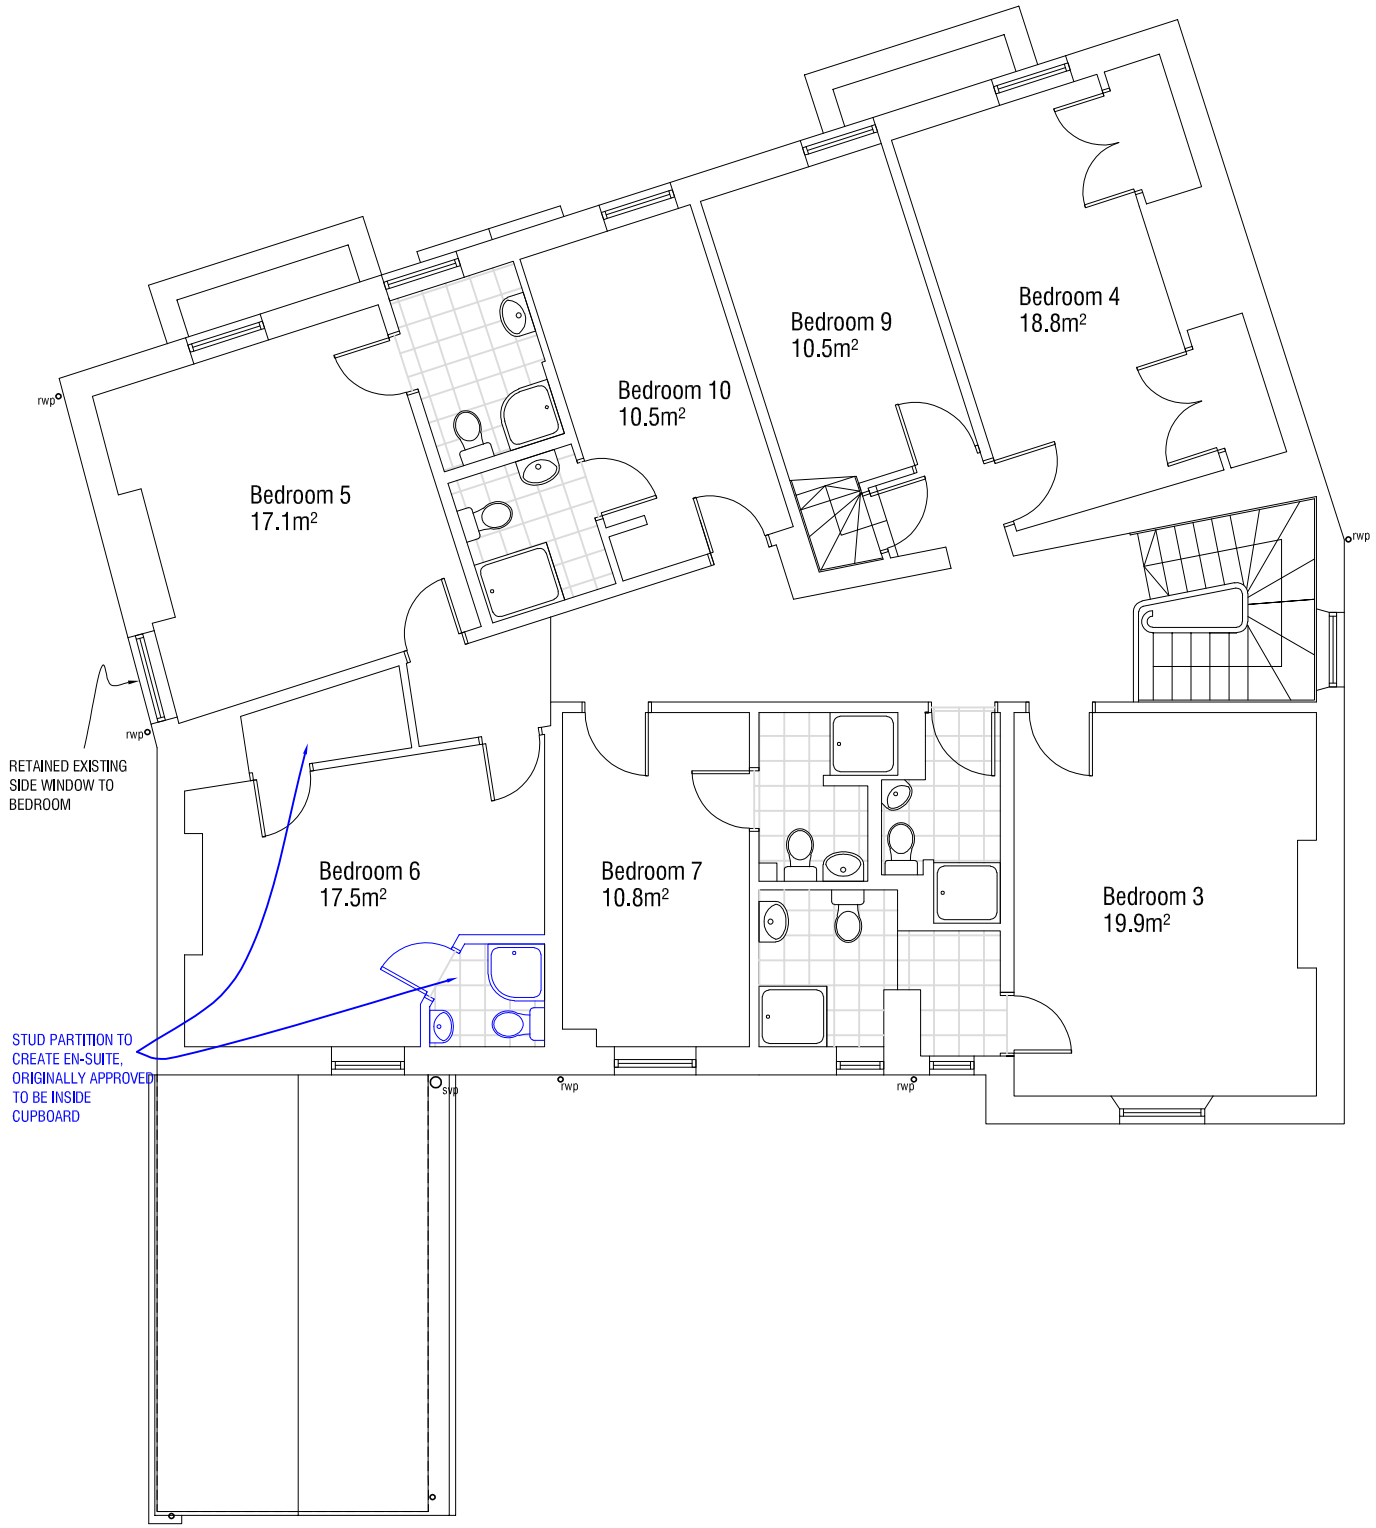

FIRST FLOOR PLAN

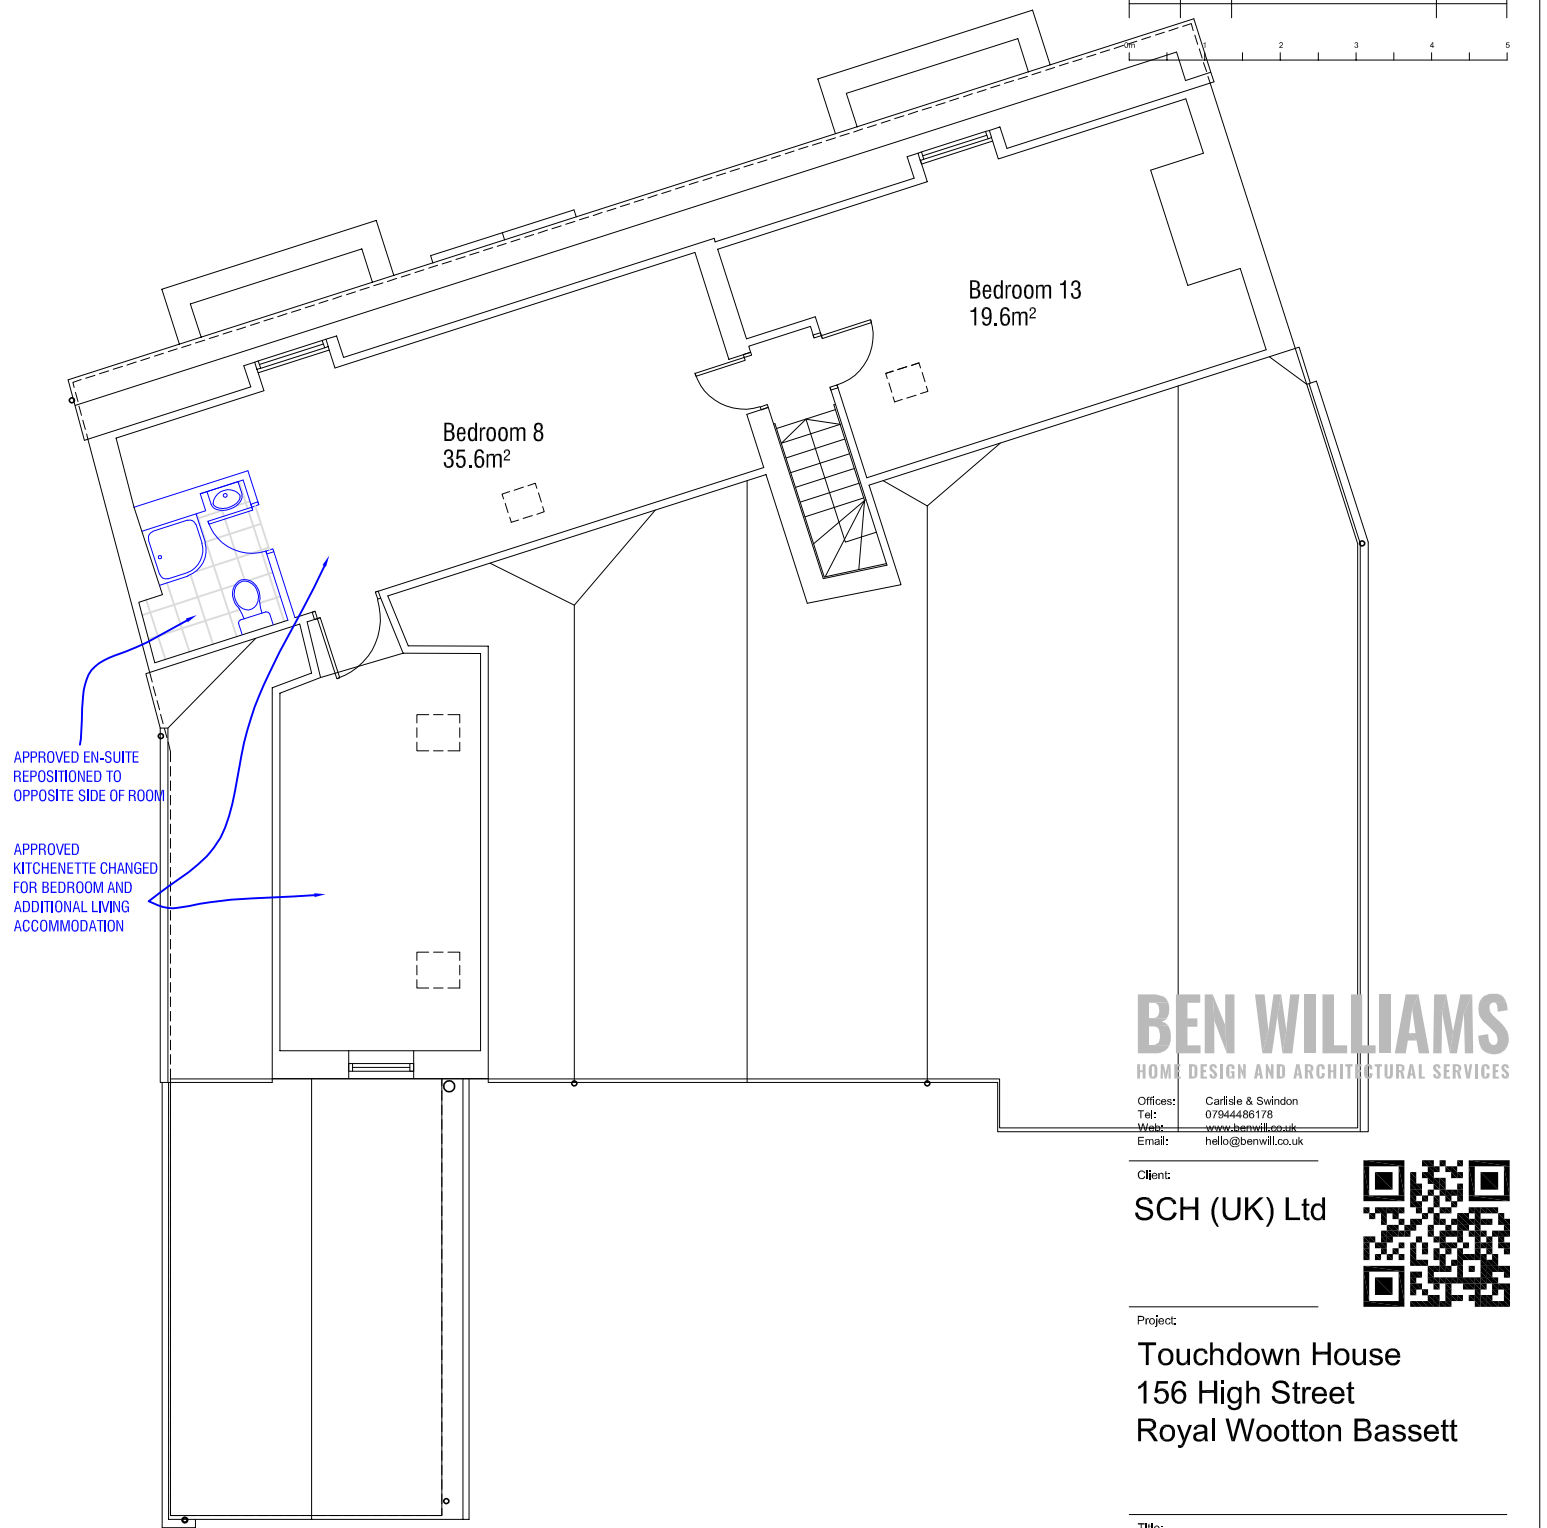

SECOND FLOOR PLAN

BEN WILLIAMS
HOME DESIGN AND ARCHITECTURAL SERVICES

Offices: Carlisle & Swindon
Tel: 07944486178
Web: www.benwill.co.uk
Email: hello@benwill.co.uk

Client:
SCH (UK) Ltd

Project:
Touchdown House
156 High Street
Royal Wootton Bassett

Title:
Existing
Floor Plans

Scale @ A3:	Date:	Drawn/Checked:
1:100	July '23	BW

Drawing No: 875/011
Rev: -

© Ben Williams 2023