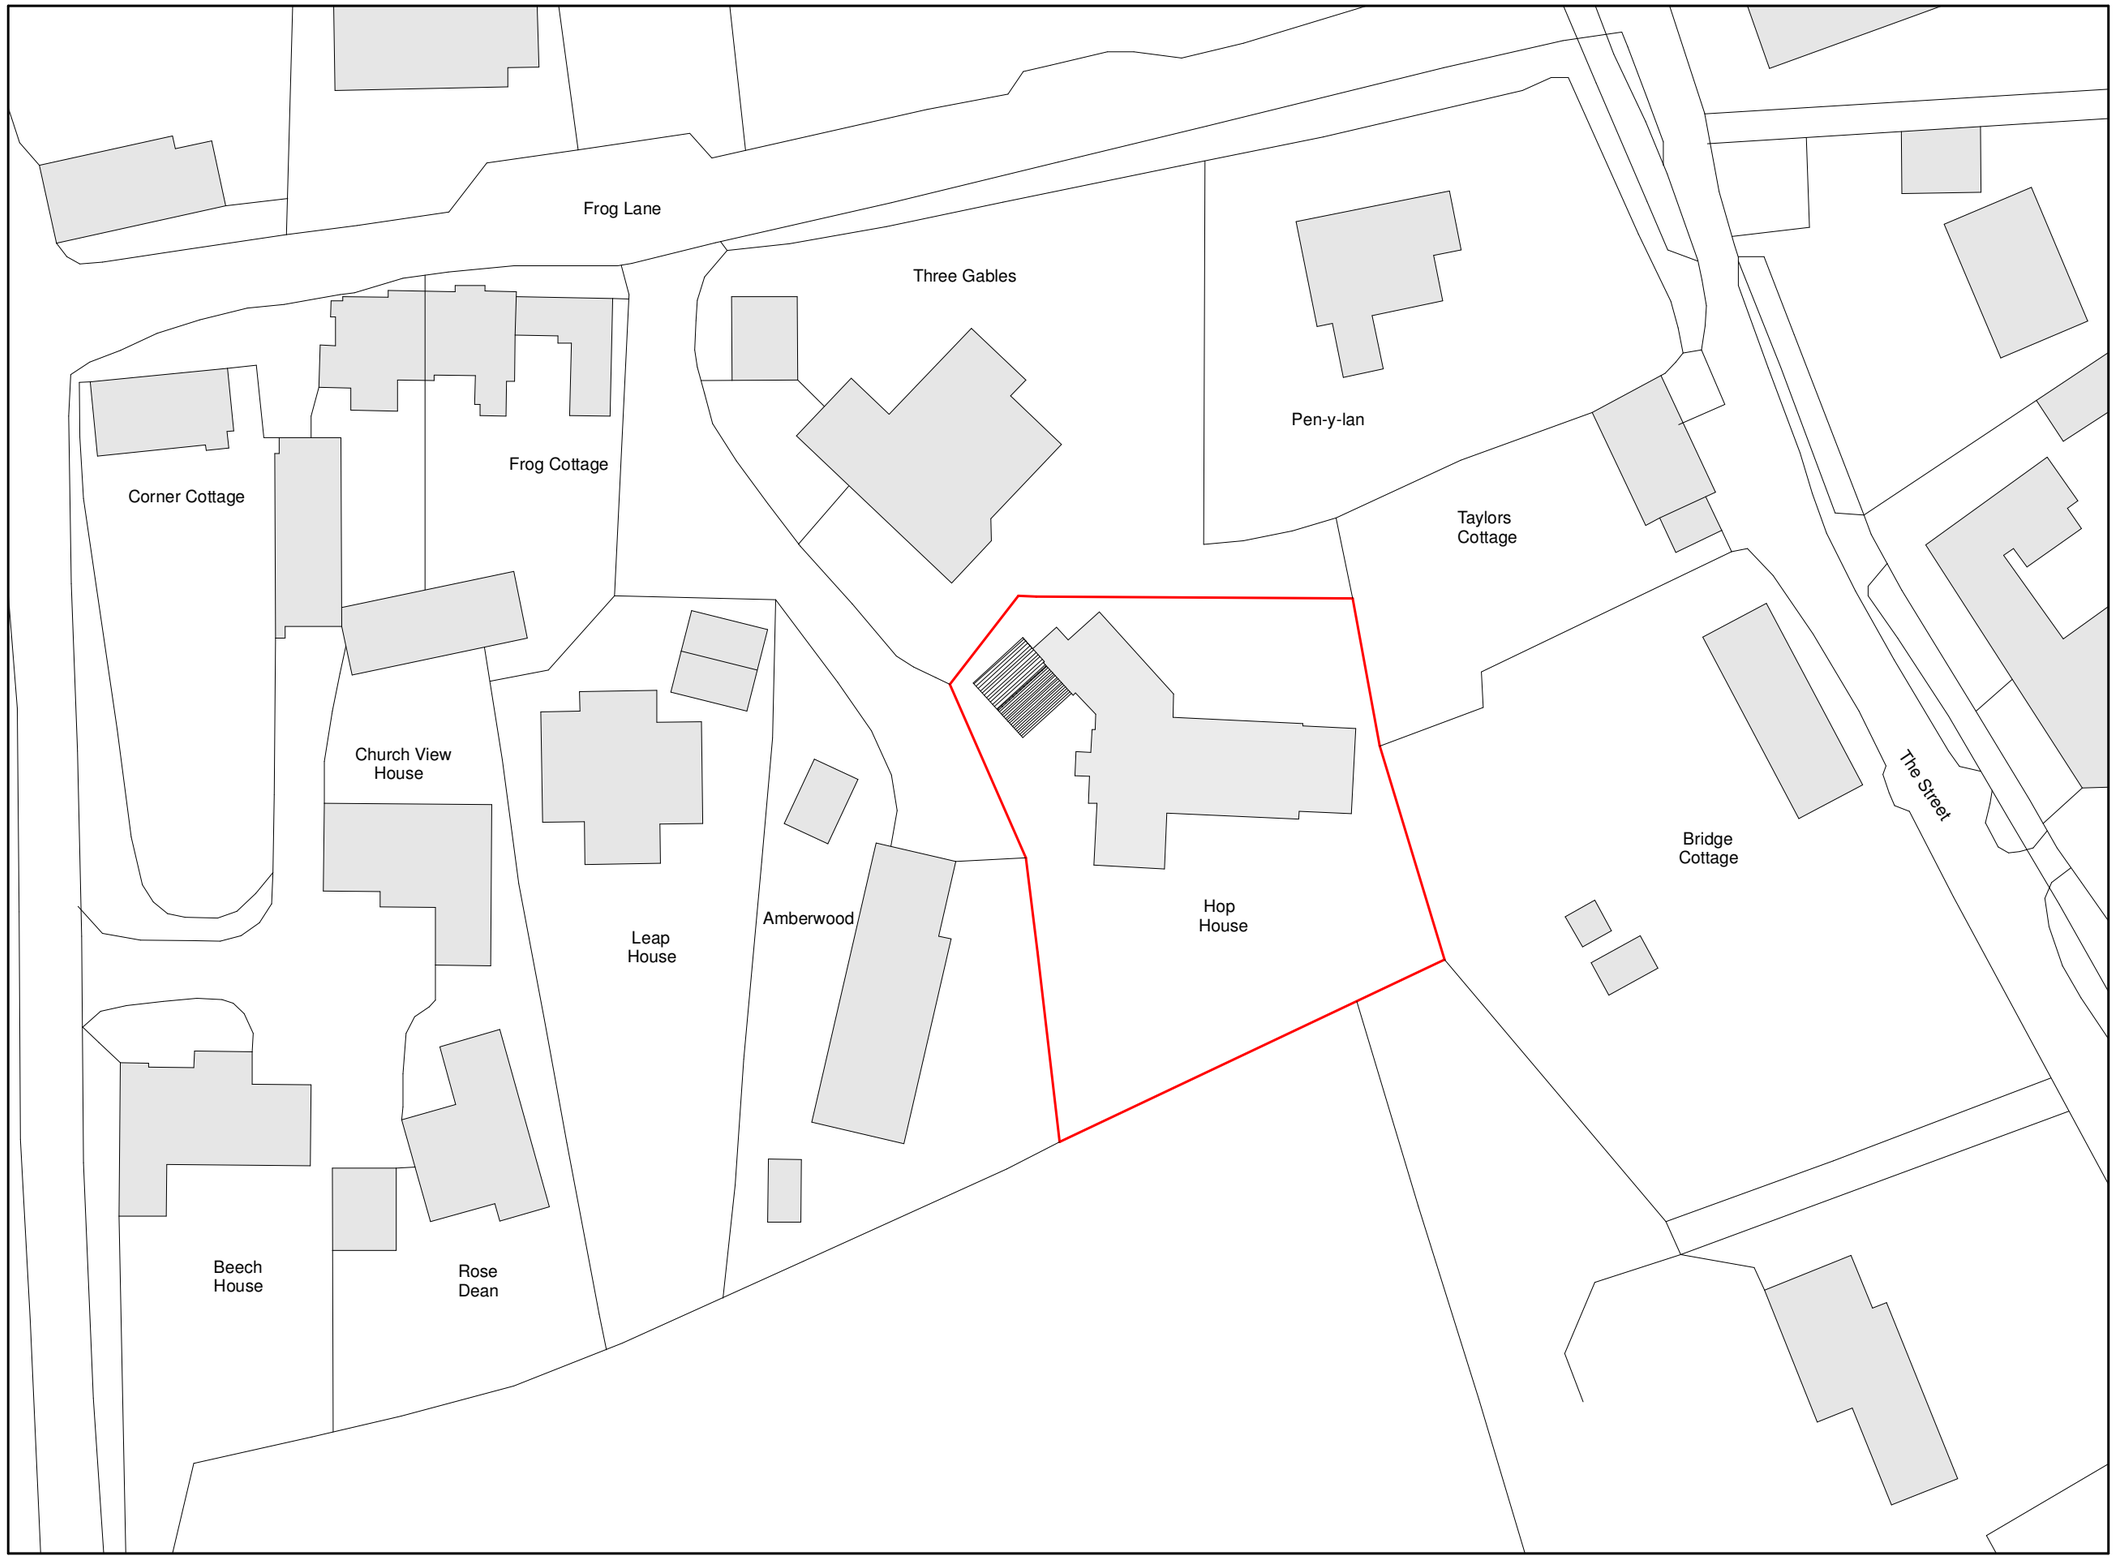

N

Scale 1:500

01m 2.5m 5m 10m 15m 20m 25m

Metres

LABC Local Authority Building Control

LABC Registered Partner Authority Scheme

Spudivor designs.LTD
Email: spudivordesignltd@gmail.com
Telephone: 07968 739168 or 01747 833721

Erect Single Storey Attached Timber Framed Garage

Hop House
Frog Lane
Chilmark
Salisbury
SP3 5BB

Scale	1:500 at A3
Block Plan	
Drawing No.	23/041/02
Drawn	
Date	July 2023