Elevations at 1:100 Scale



Back (East Elevation)



Side North Elevation)

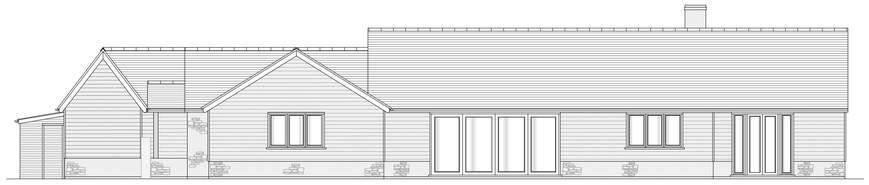

Side (South Elevation)

Layout at 1:50 Scale

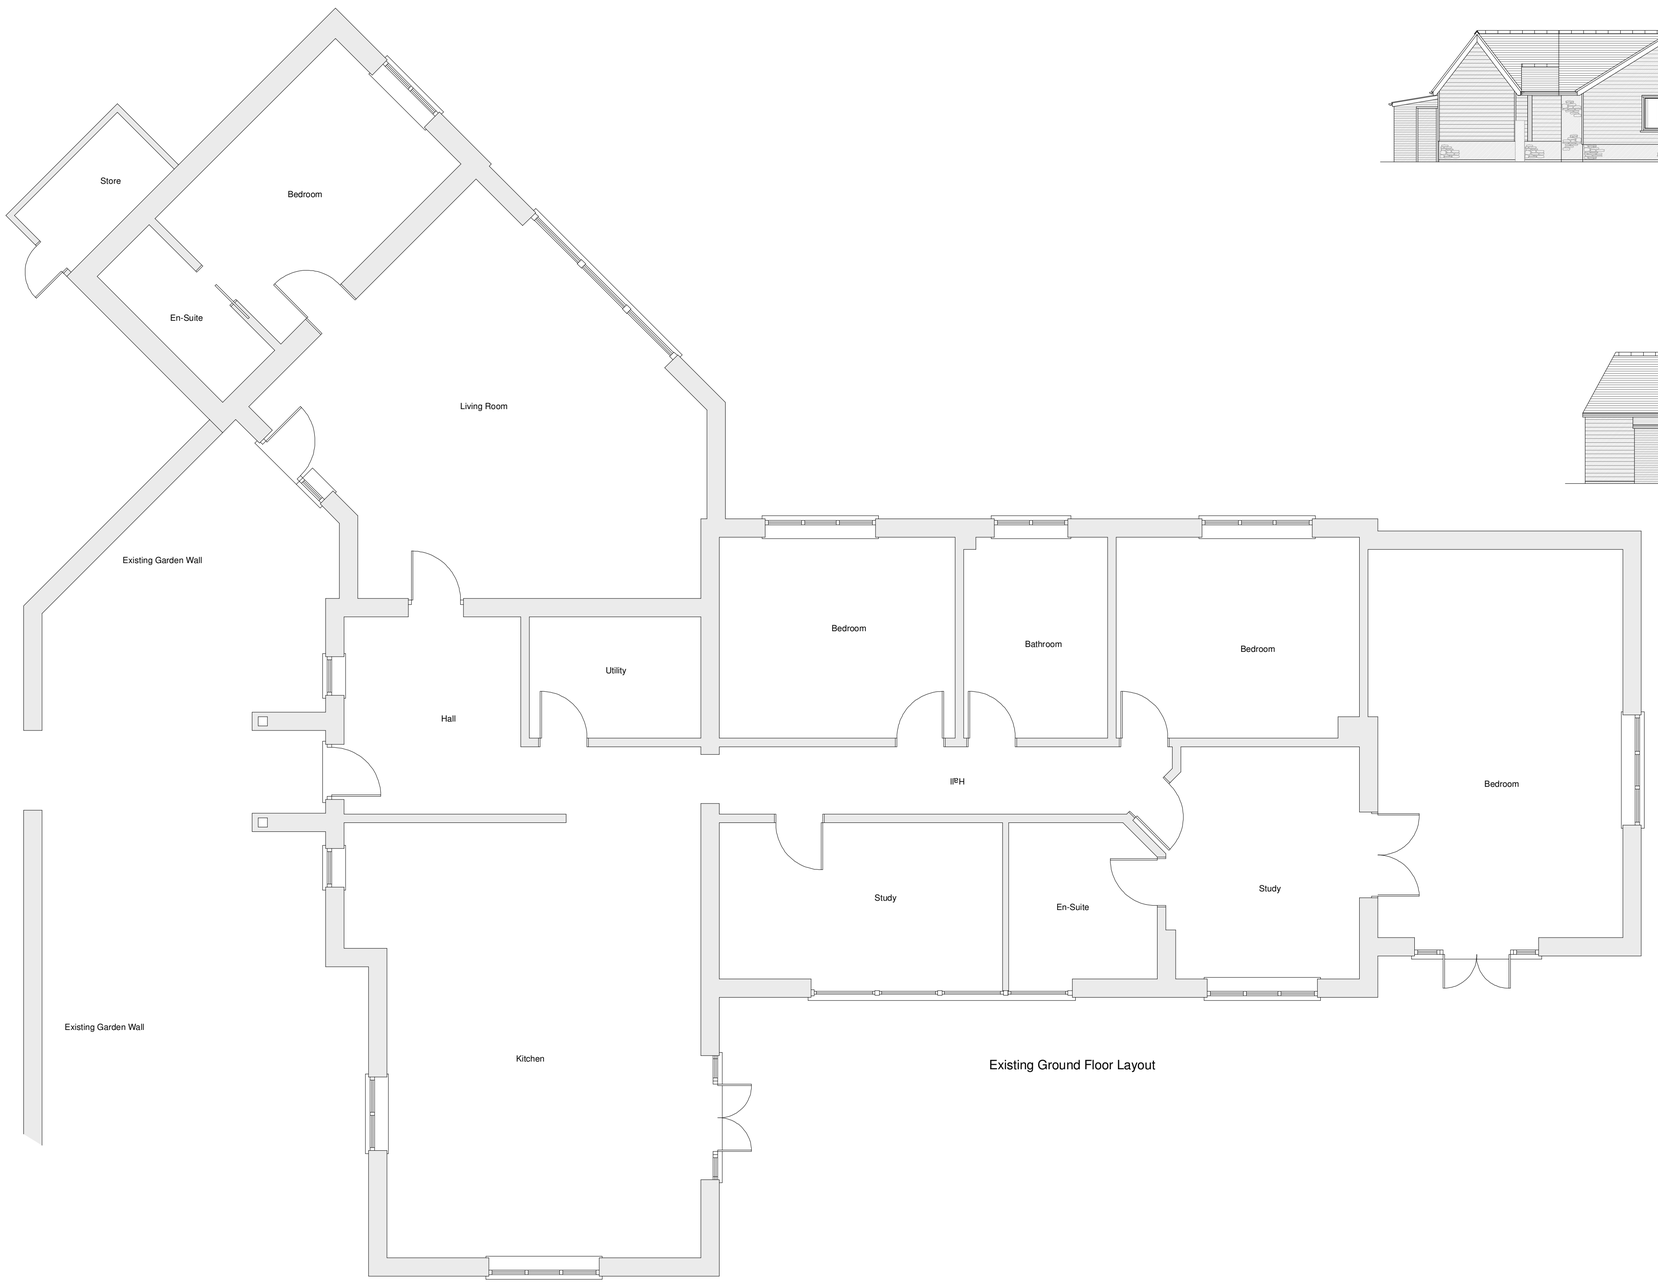

Existing Ground Floor Layout



Front (West Elevation)

Scale 1:50

0 0.5m 1m 2m 3m 4m 5m

Metres

Scale : 100

0 1m 2m 3m 4m 5m

Metres

LABC Local Authority Building Control

LABC Registered Partner Authority Scheme

Spudivor designs.LTD
Email: spudivordesignltd@gmail.com
Telephone: 07968 739168 or 01747 833721

Erect Single Storey Attached Timber Framed Garage

Hop House
Frog Lane
Chilmark
Salisbury
SP3 5BB

Scale	1:50/ 100 at A1
Existing Arrangements	
Drawing No.	23/041/03
Drawn	
Date	July 2023