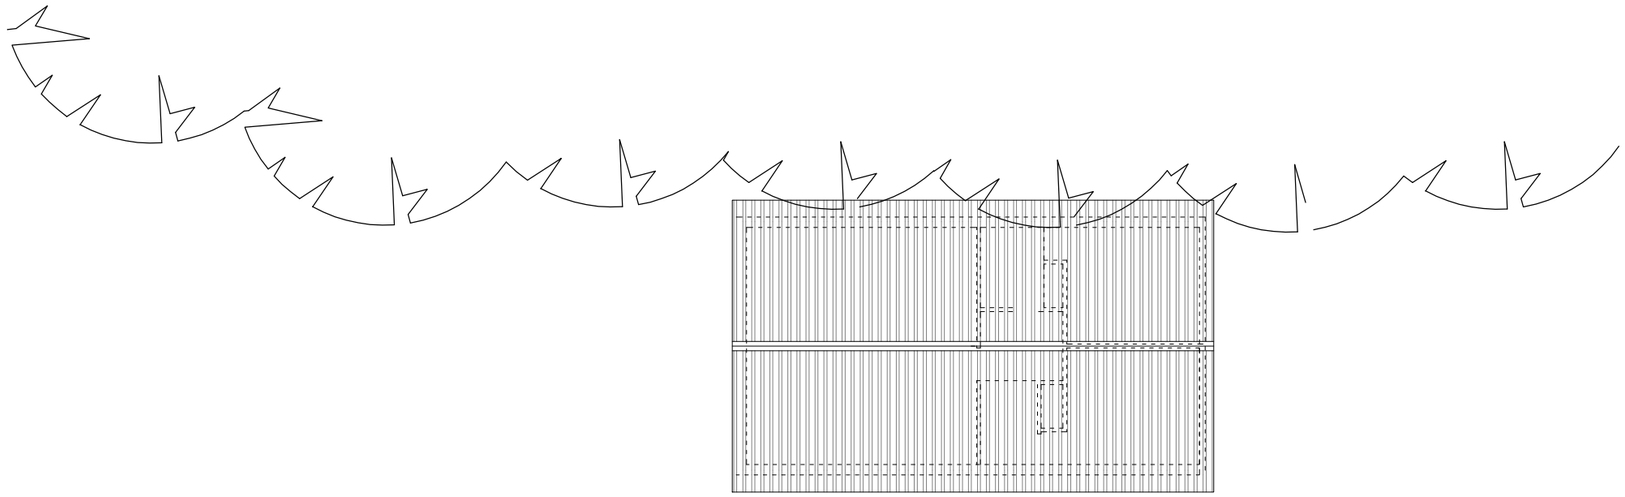

ROOF PLAN - scale 1:100

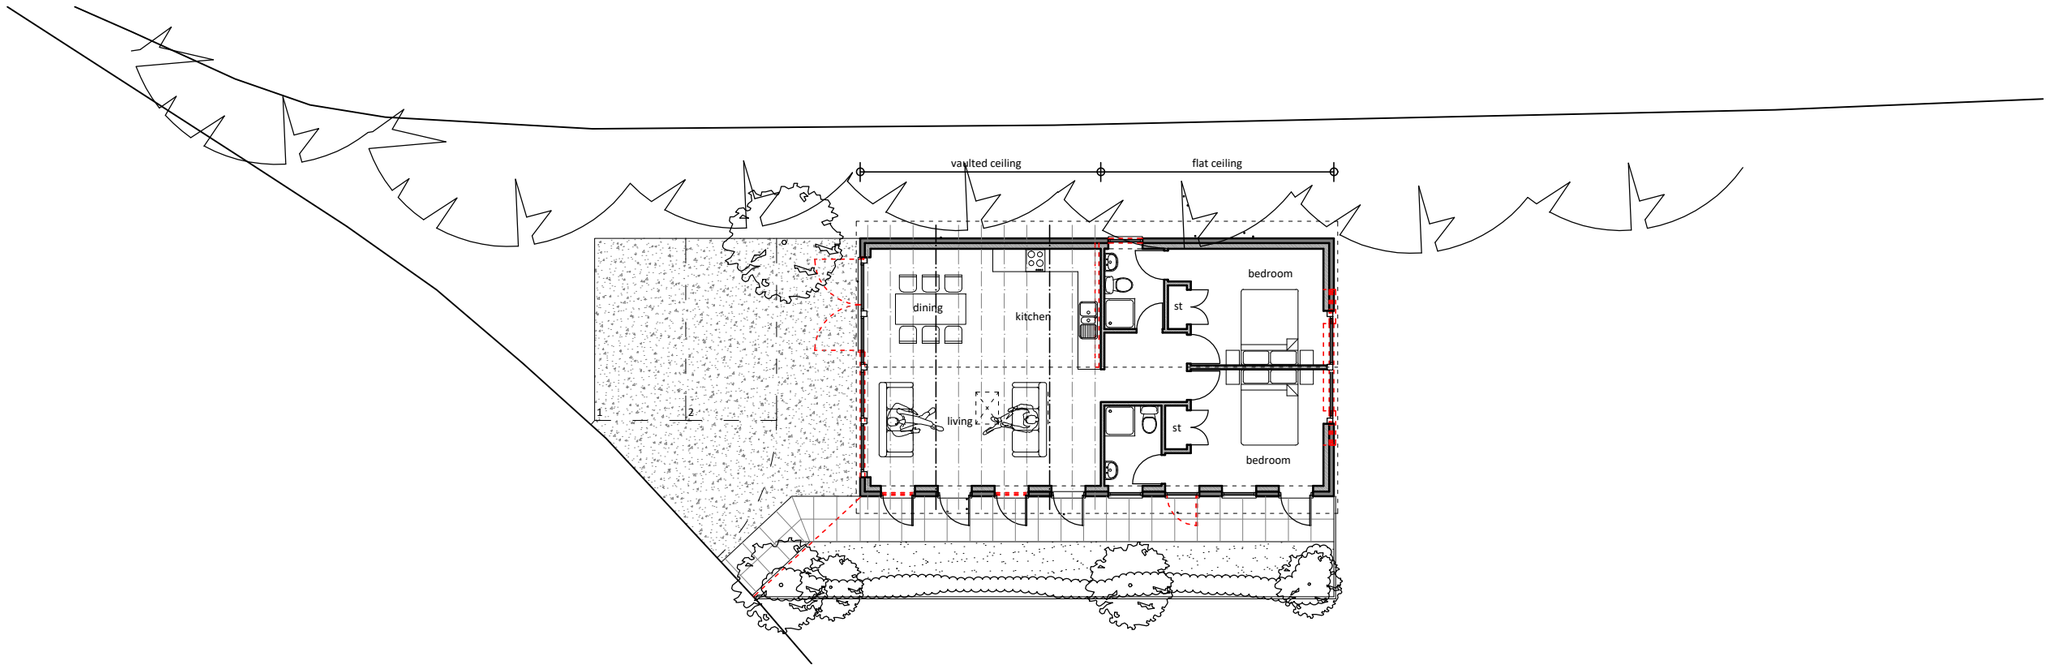

FLOOR PLAN - scale 1:100

Existing Drawings - Sheep Shed, Norris Hill Farmhouse

1:100 0 0.5 1.0 1.5 2.0 2.5

ISSUED FOR PLANNING

CLIENT	Mr & Mrs Fox
PROJECT	Sheep Shed, Norris Hill Farmhouse
DRWG TITLE	Proposed Floor Plans
DRWG NO	A17 22 51 P02
DRAWN	NB
SCALE	1:100 @ A3
DATE	02.07.23
CHK'D	NB

atelier 17 ltd
Atelier 17 Ltd, 28 Southleigh, Bradford On Avon, BA15 2EQ
mail@atelier17.co.uk W.www.atelier17.co.uk T.(01225) 862900 F.(01225) 862900

This drawing is copyright. Only figured dimensions to be used.
Contractors to check all dimensions before proceeding