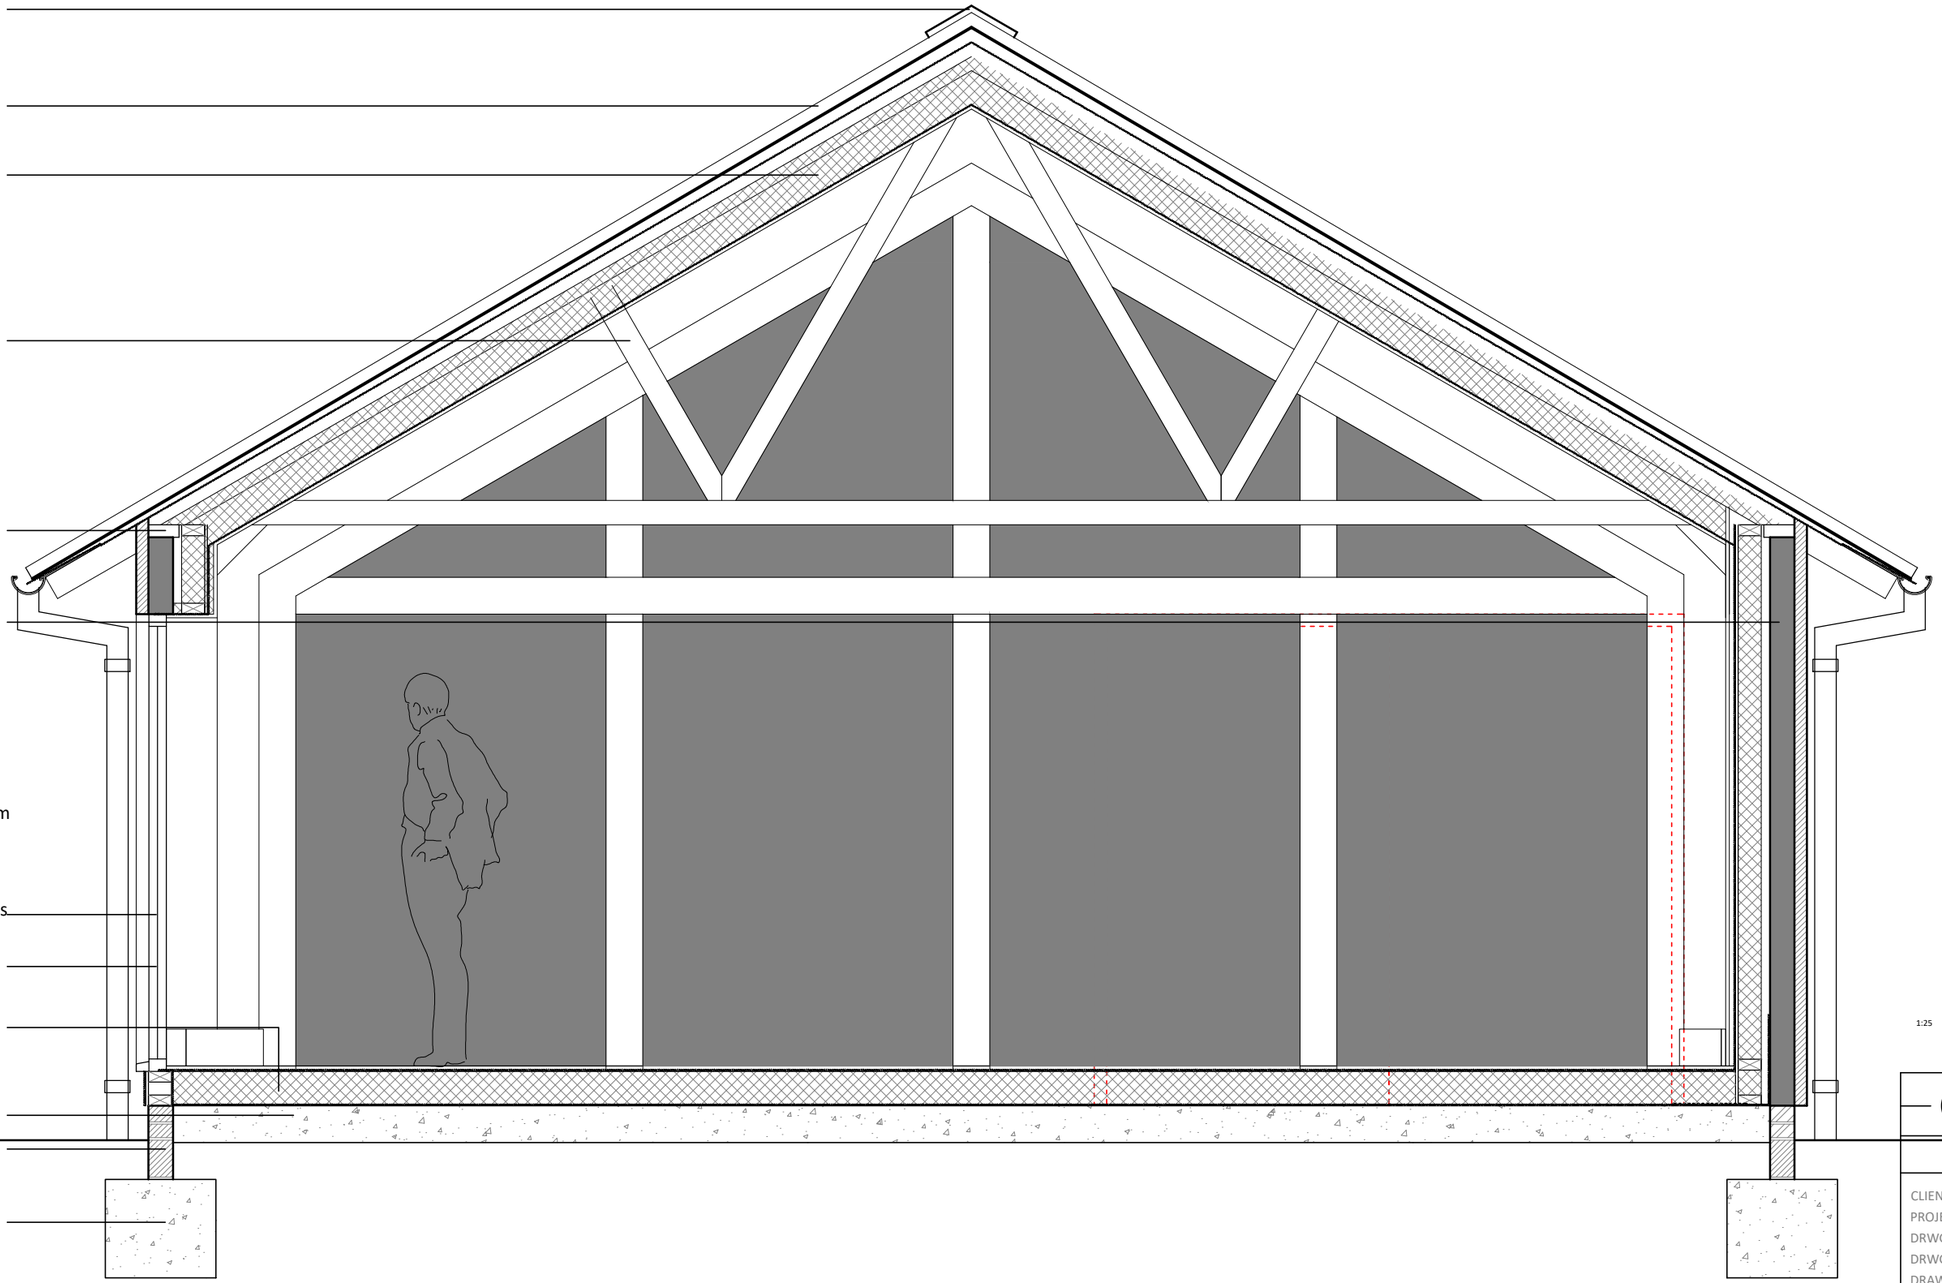

1:25 0 0.1 0.2 0.3 0.4 0.5

ISSUED FOR PLANNING

CLIENT	Mr & Mrs Fox
PROJECT	Sheep Shed, Norris Hill Farmhouse
DRWG TITLE	Proposed Detailed Section
DRWG NO	A17 22 51 P04
DRAWN	NB
SCALE	nts @ A3
DATE	02.07.23
CHK'D	NB

atelier 17 ltd
Atelier 17 Ltd, 28 Southleigh, Bradford On Avon, BA15 2EQ
mail@atelier17.co.uk www.atelier17.co.uk (01225) 862900 (01225) 862900

This drawing is copyright. Only figured dimensions to be used.
Contractors to check all dimensions before proceeding

Proposed Drawings - Sheep Shed, Norris Hill Farmhouse