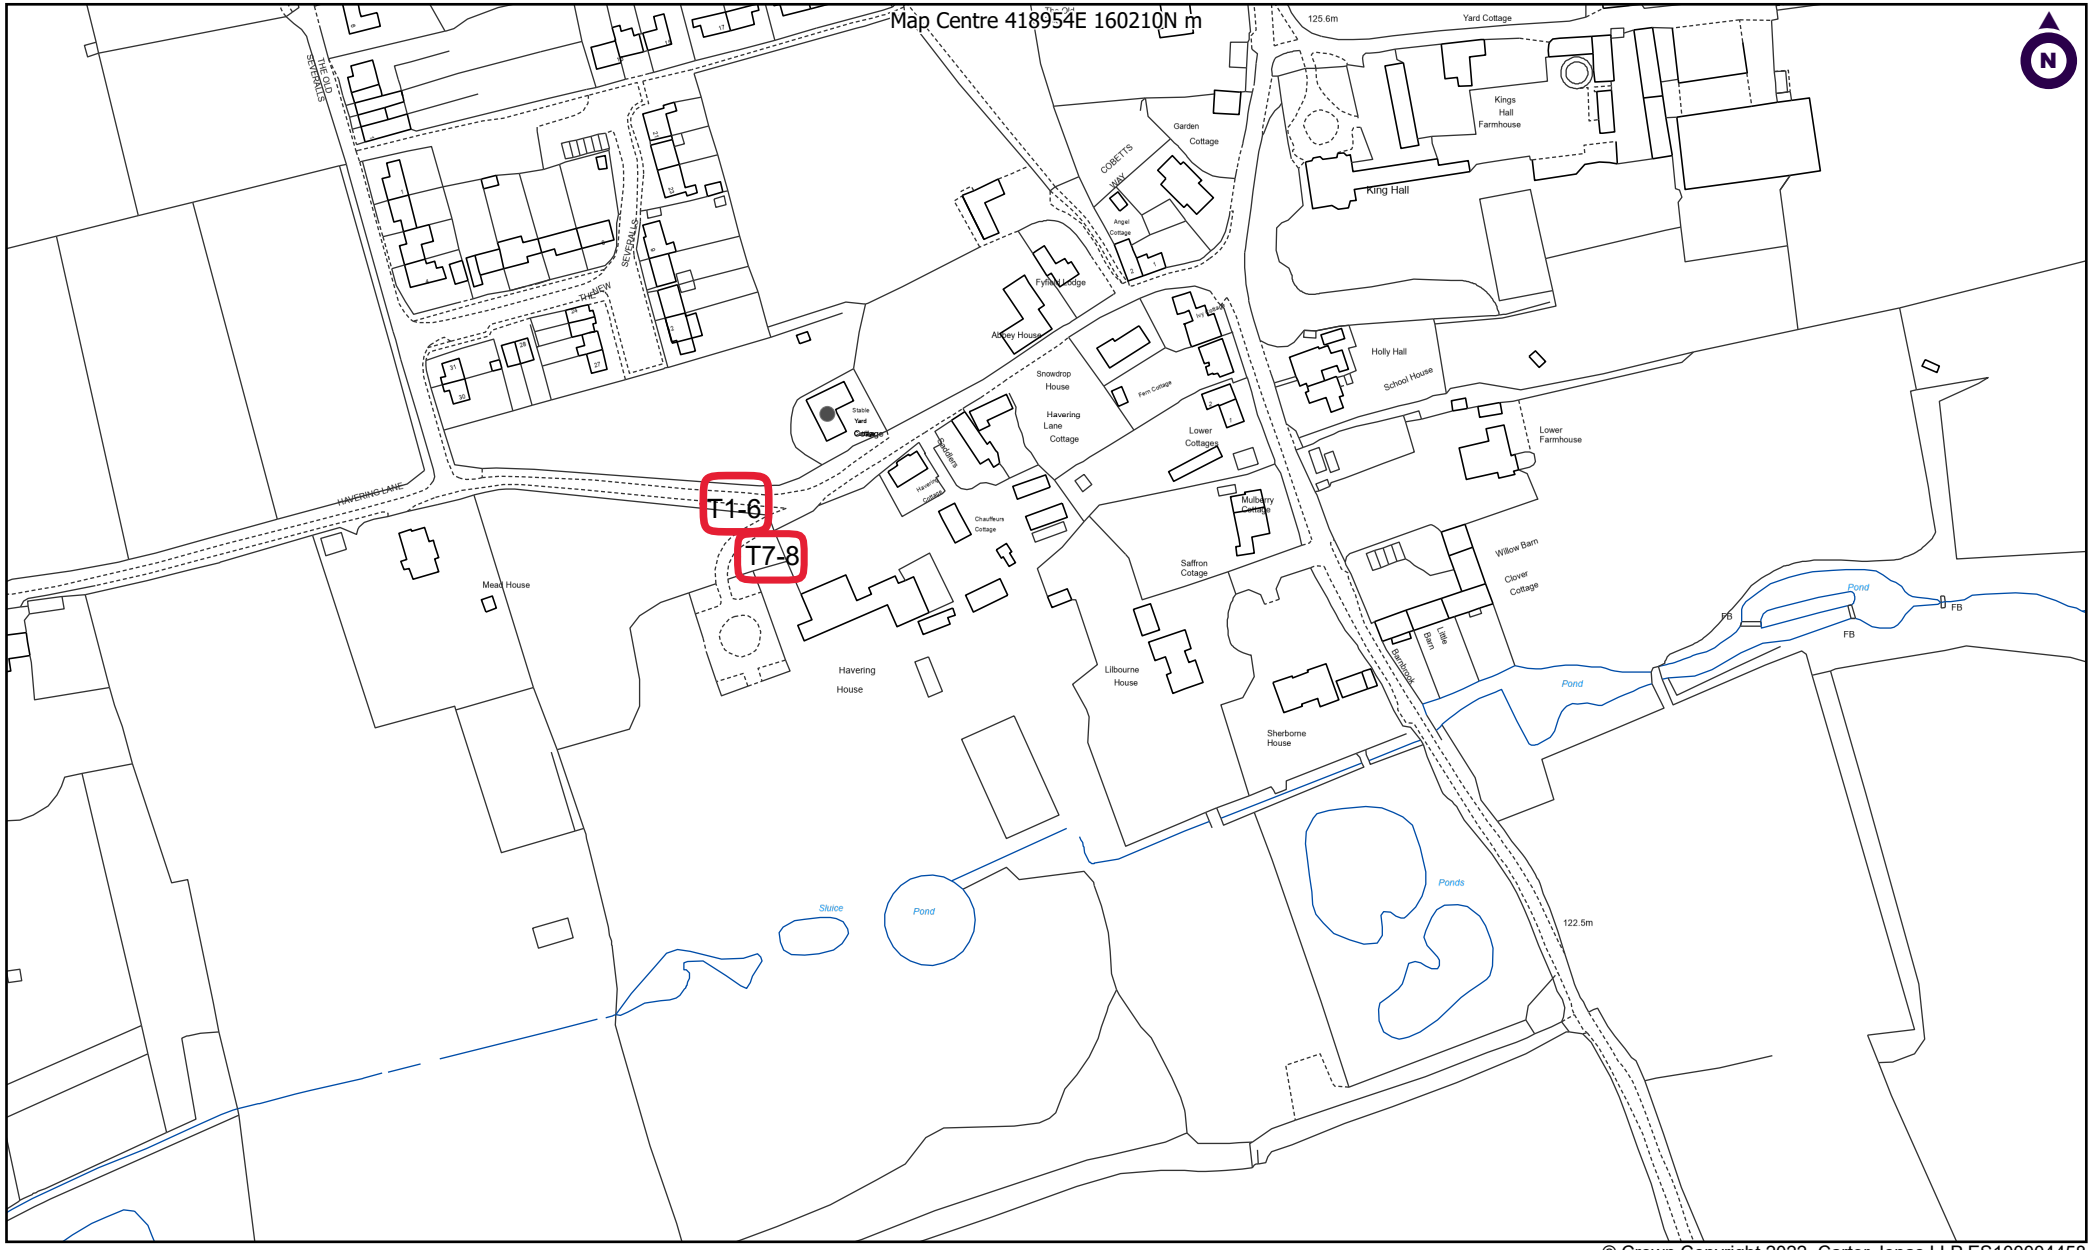

© Crown Copyright 2022. Carter Jonas LLP ES100004458

Client: Honourable Mrs L Weinstock

Project: Havering House Tree Application

Title: Tree Felling (Beech & Silver Birch)- Havering House

Scale 1:2,500 @A4 Date: 7/25/2023

Drawn By: Dwg no:

Carter Jonas
Two Snow Hill, Birmingham, B4 6GA
T: 0121 794 6250
carterjonas.co.uk
OS Copyright: OS100004458

0 40 80 120
m