A2

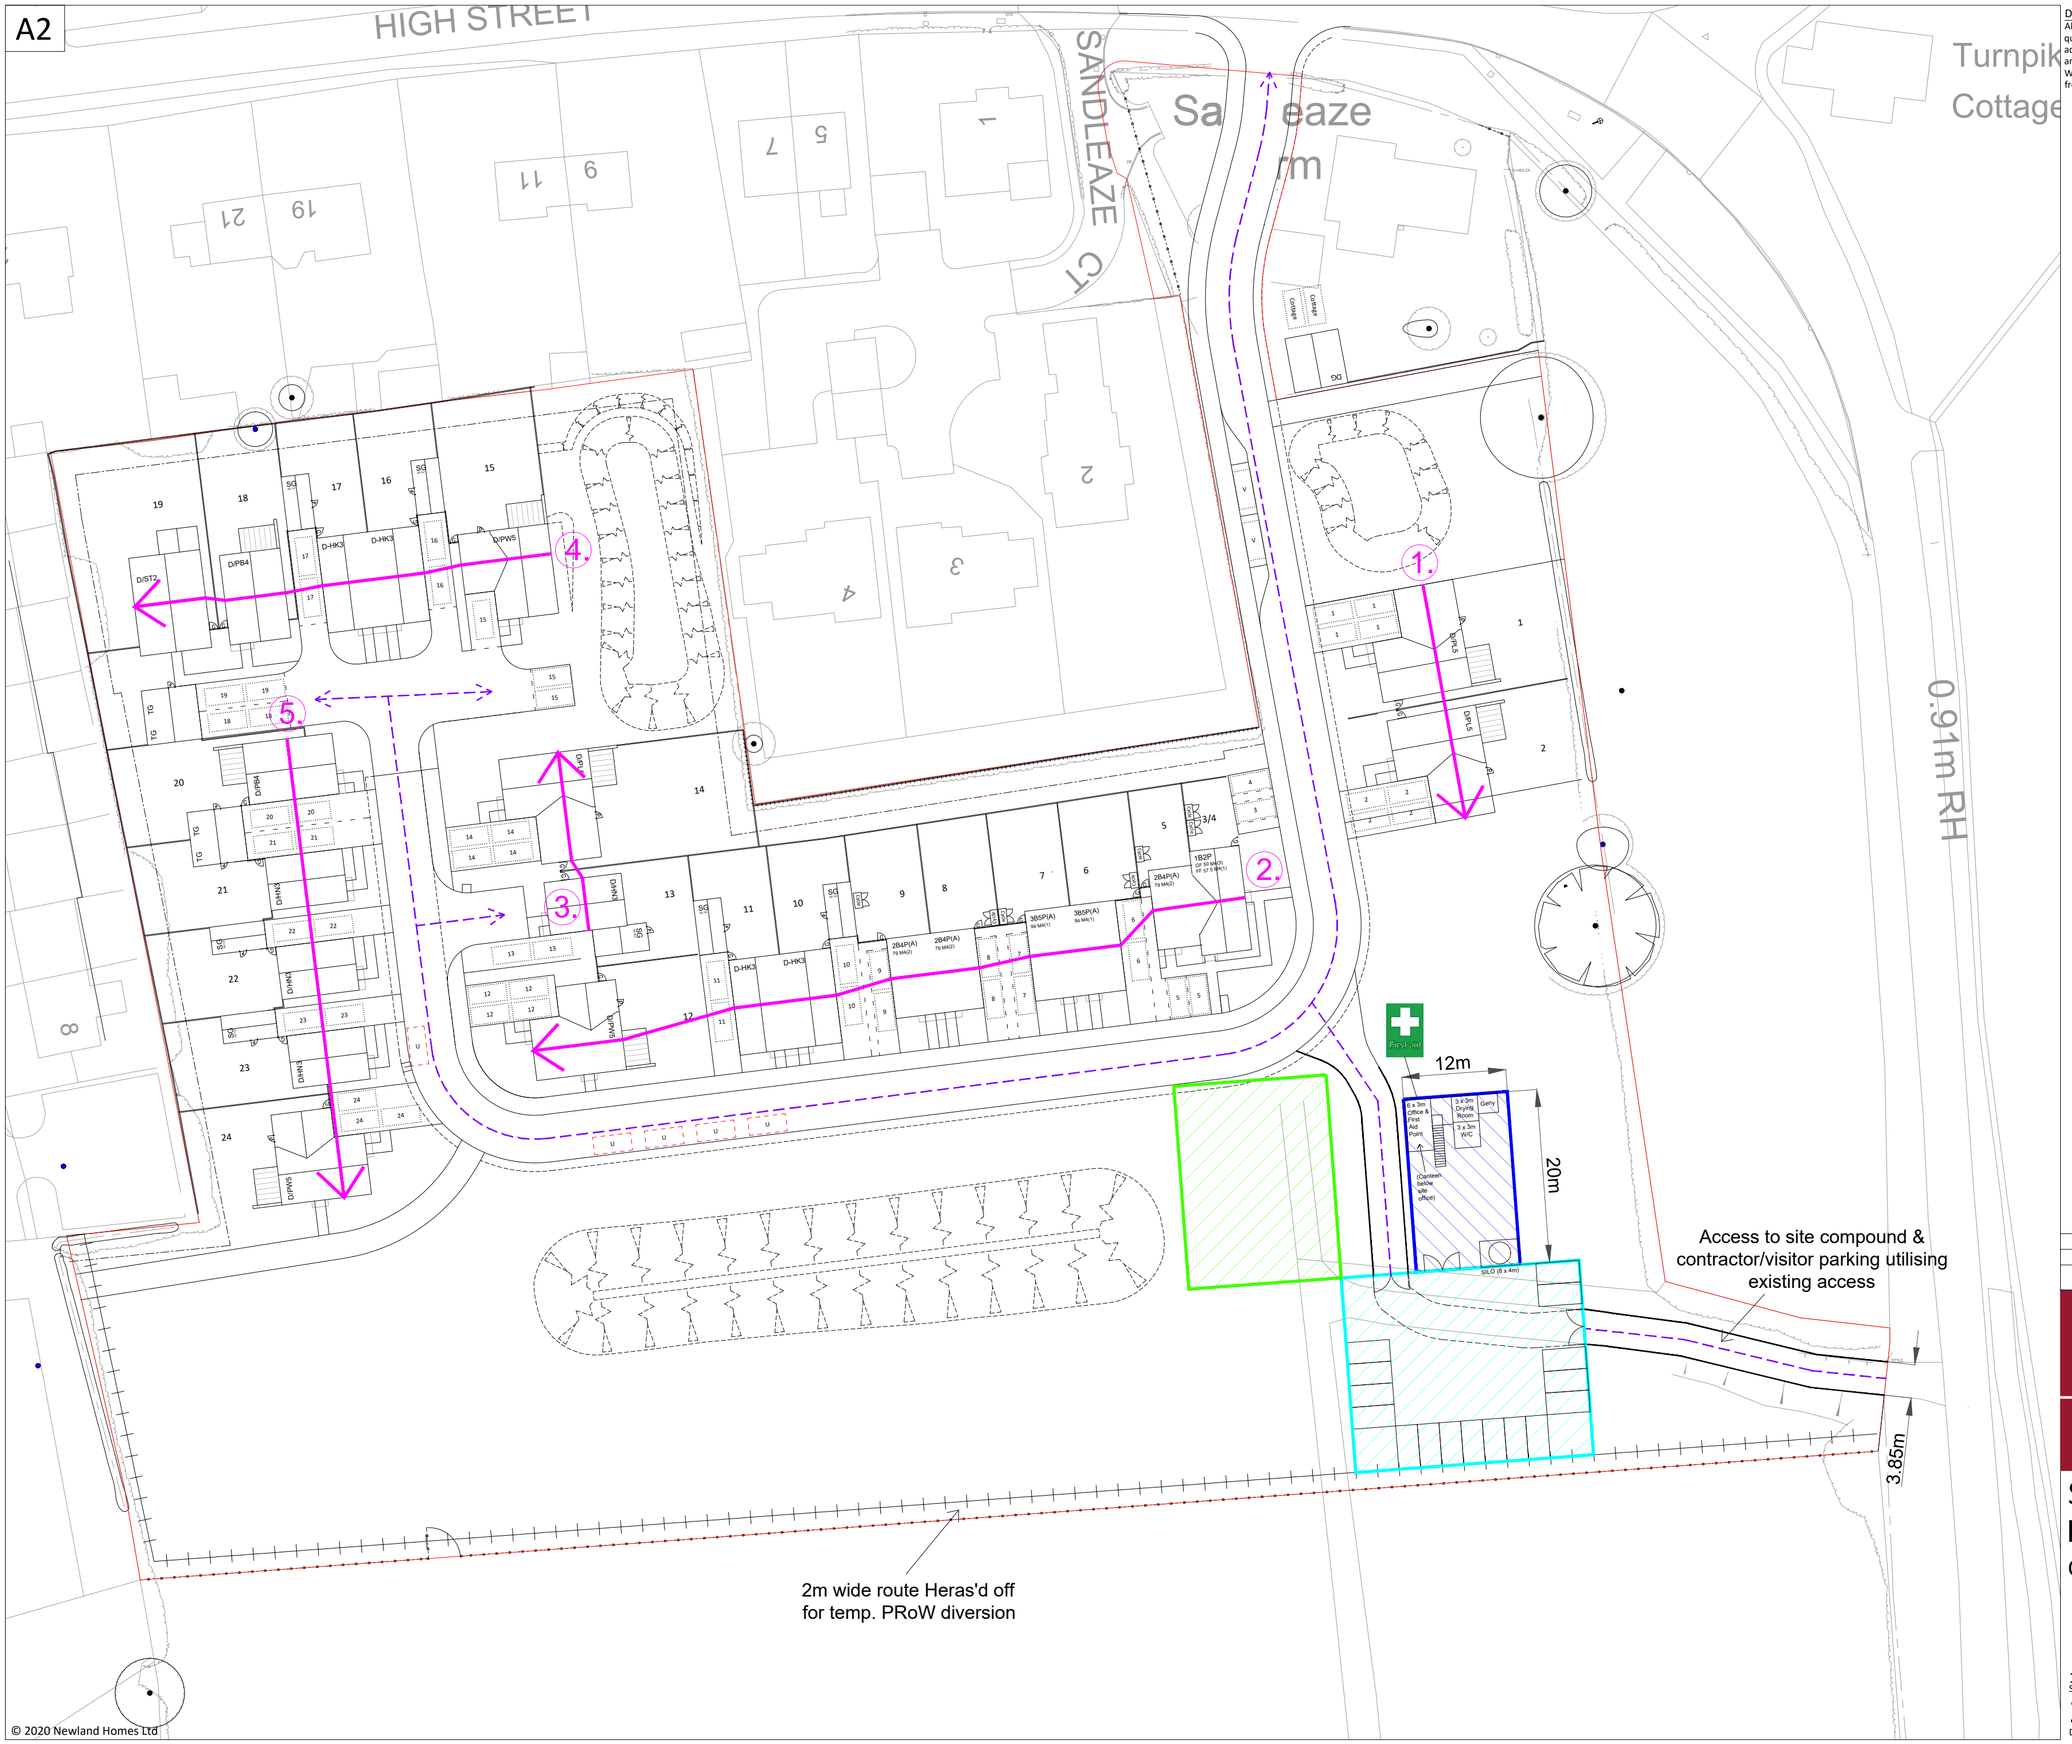

DO NOT SCALE FROM THIS DRAWING

All dimensions to be checked on site prior to manufacture of prefabricated items. Any discrepancy or query to be reported and clarified before associated work proceeds. All construction to be in accordance with relevant Trade and Professional Standards and Guidelines, Statutory requirements and product manufacturers' specifications. Read in conjunction with Finishing specification, Workmanship specification, all other associated drawings issued and details which may be issued from time to time.

KEY:

Build sequence/phasing

Site Traffic Route

Top soil heap

Contractor /staff parking

Compound

Rev	Description	Date	Initial	Checked

Newland HOMES

Sandleaze, High Street, Worton

Construction Method Statement

CG
Drawn

1:500@A1
Scale

19.07.23
First issue

235-CMS
Drawing No.

-
Revision

© 2020 Newland Homes Ltd