

0 10 100m

SCALE 1:1250

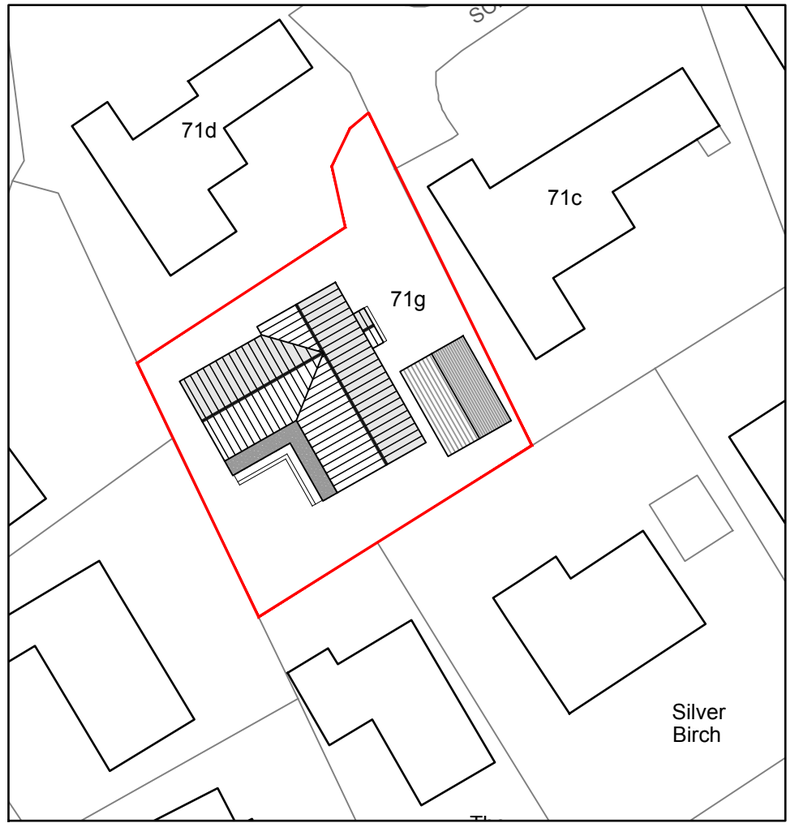

0 10 50m

SCALE 1:500

mooddesign
27 portway, wells, somerset, ba5 2bs
0 7 8 5 6 7 9 5 9 7 9

School Lane

71G school Lane Shaw Melksham SN12 8EJ

Project No. 1943

23.07.23.

Revisions

1

Notes

PLANNING

Project North

Scale 1:100

Location & Block Plan

A0.01

Sheet No.

©2020