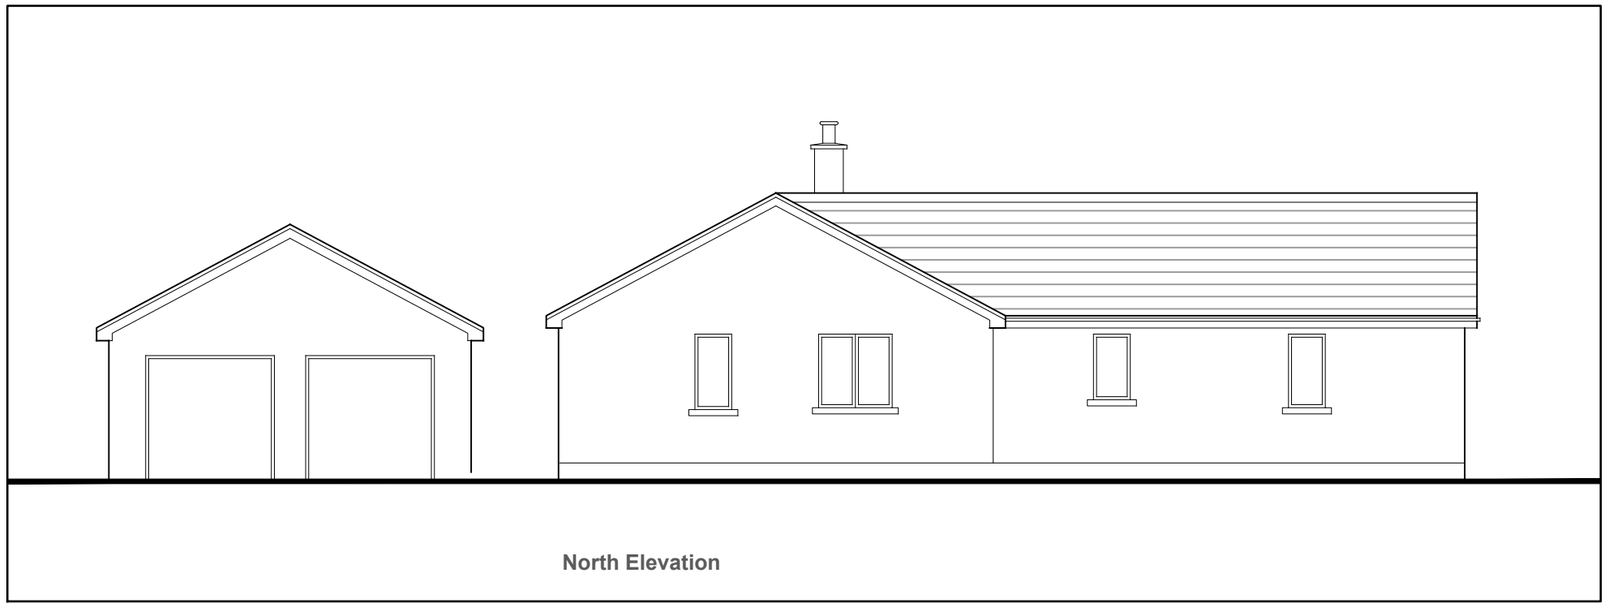

North Elevation

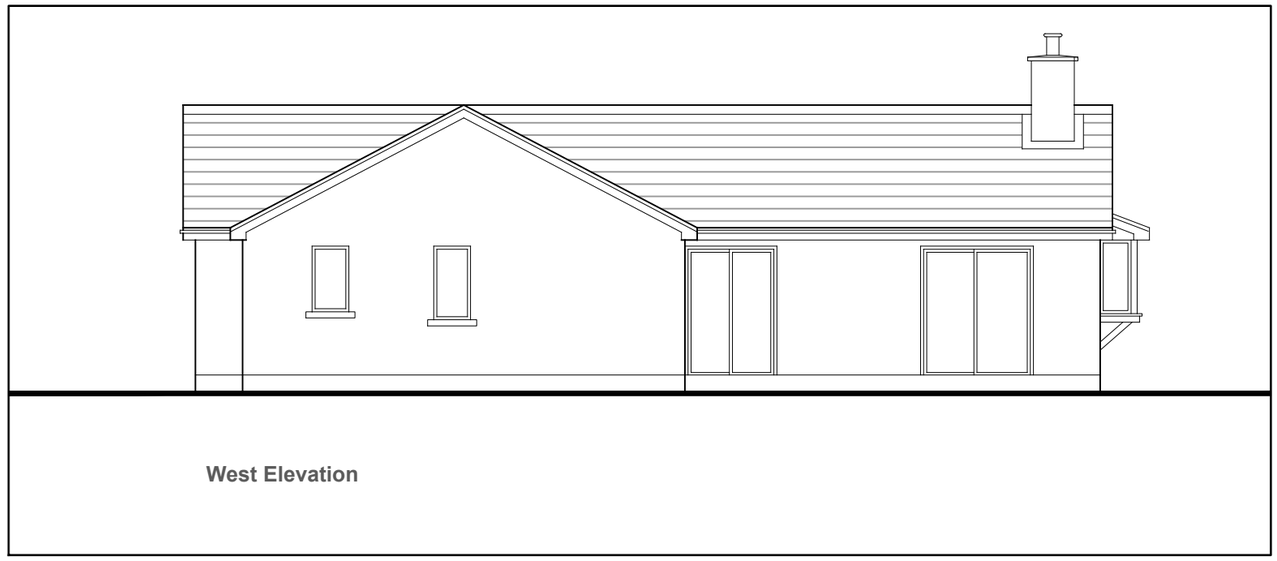

West Elevation

0 1 10m

SCALE 1:100

mooddesign
27 portway, wells, somerset, ba5 2ba
0 7 8 5 6 7 9 5 9 7 9

# School Lane

71G school Lane Shaw Melksham SN12 8EJ

Project No. 1943

23.07.23.

Revisions

1

Notes

PLANNING

Scale 1:100

## Existing Elevations

A0.12

Sheet No. ©2020