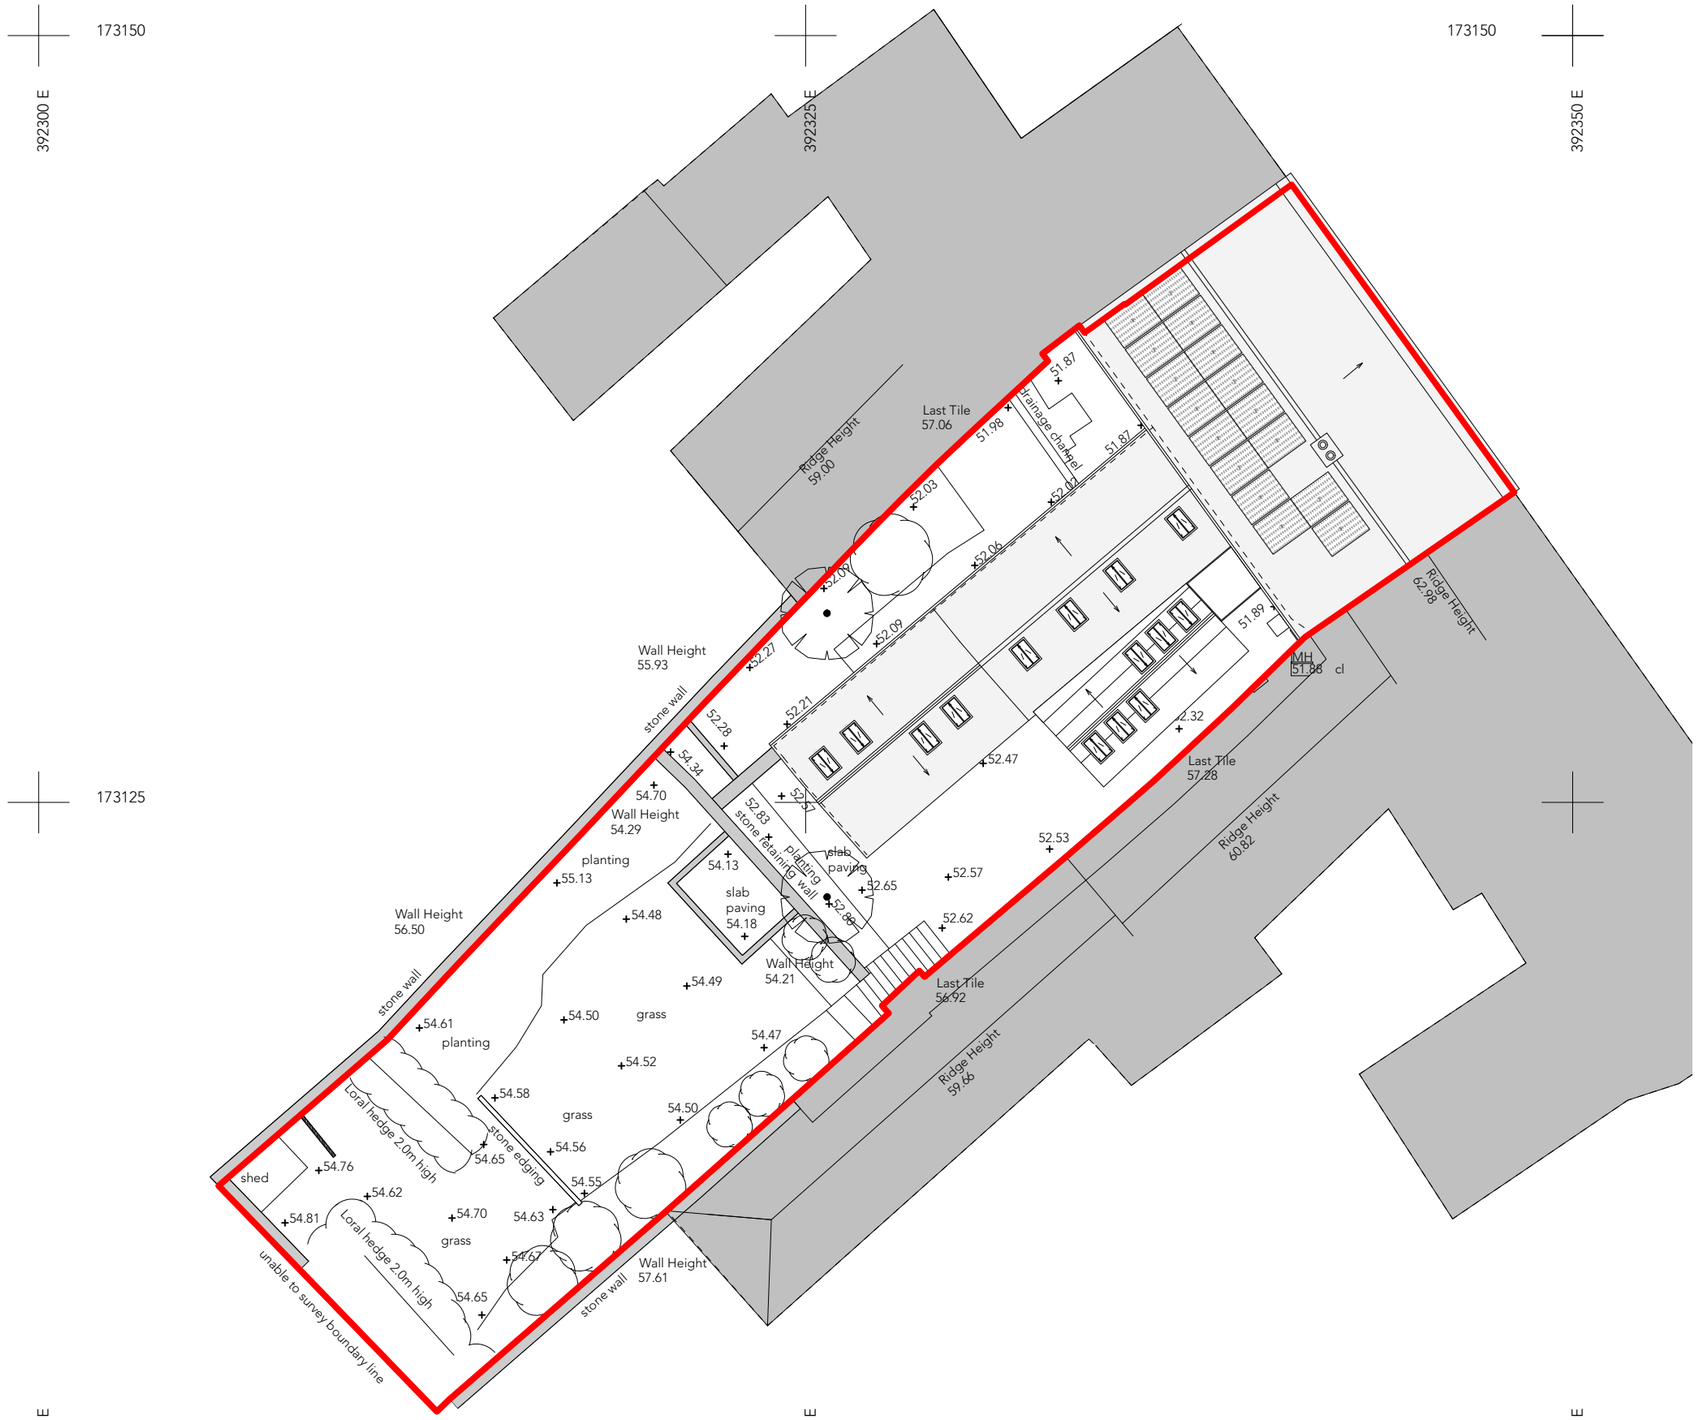

626 17 St Mary Street

Planning

CLIENT
Ms Spence

ADDRESS
17 St Mary Street
Chippenham
Wiltshire
SN15 3JN

REV. DATE NOTES

0 2 4 6 8 10 M N

PR Site Plan

PROJECT	STAGE	DRAWING	REV	DRAWN
626	PL	11		Ibby

SCALE	SIZE	CREATION
1:200	@ A3 L	JUL 2023

ELKINS
architects that build
elkinsarchitects.co.uk · 01249 44 56 56 · 31 Market Place SN15 3HP

THIS DRAWING IS COPYRIGHT © OF ELKINS ARCHITECTS
REPRODUCTION IS ONLY TO TAKE PLACE WITH PRIOR WRITTEN AUTHORITY
ALL DIMENSIONS TO BE CONFIRMED ON SITE BEFORE ANY WORK COMMENCES
ANY DISCREPANCIES FOUND IN DRAWINGS OR OTHER DOCUMENTATION MUST
BE BROUGHT TO THE ATTENTION OF ELKINS ARCHITECTS BEFORE PROCEEDING