North Elevation

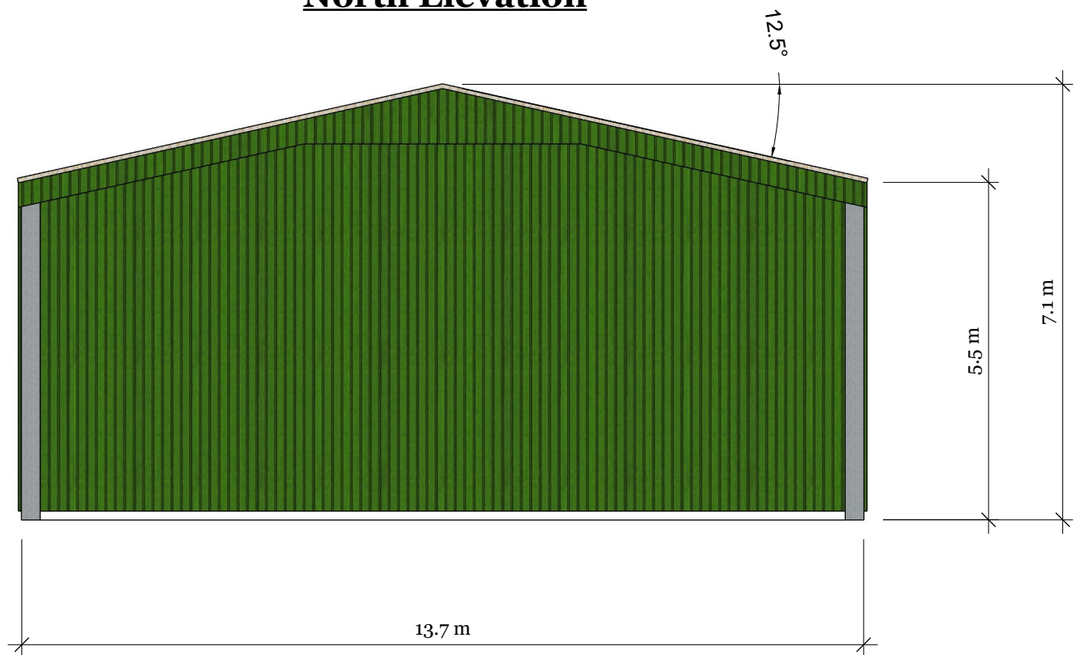

South Elevation

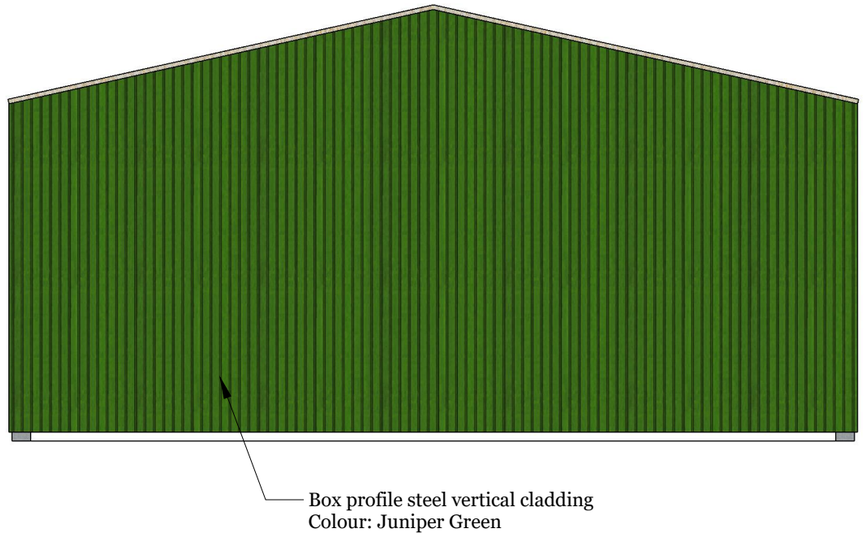

East & West Elevations

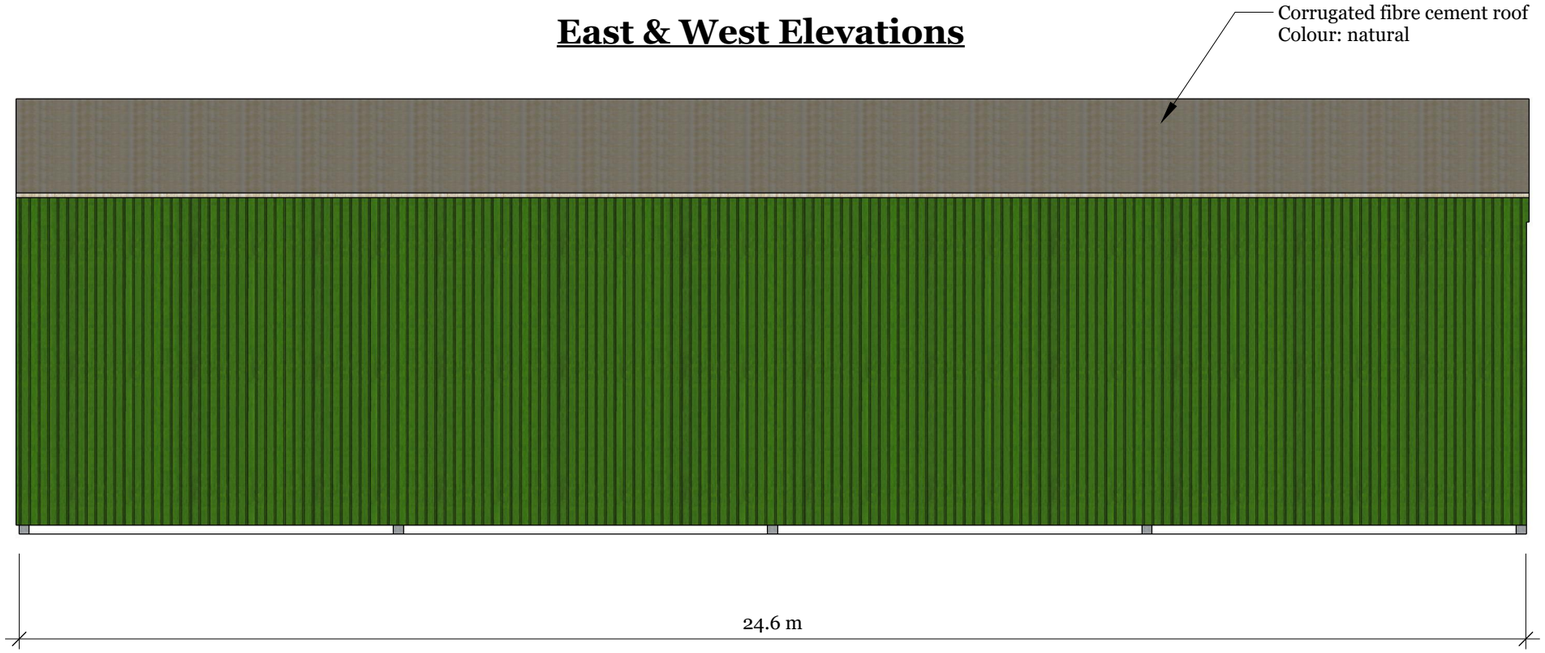

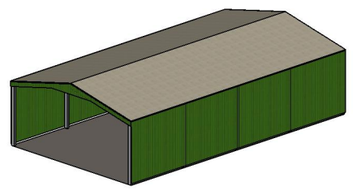

0 5

Scale (m)

Symonds & Sampson ESTABLISHED 1858	Site Address: Manor Farm, Conock, Devizes, SN10 3QQ	New Storage Building
	Client: RJ Hues & Son	Proposed Elevations

Drawn Date: 12/05/2023

Drawn by: DF

Scale 1:100 on A3 Paper

REVISIONS

	MM/DD/YY	REMARKS
1	__/__/__	...
2	__/__/__	...
3	__/__/__	...
4	__/__/__	...
5	__/__/__	...

The information contained in this drawing is the sole property of Symonds & Sampson LLP. Any reproduction in part or as a whole without the written permission of Symonds & Sampson LLP is strictly prohibited