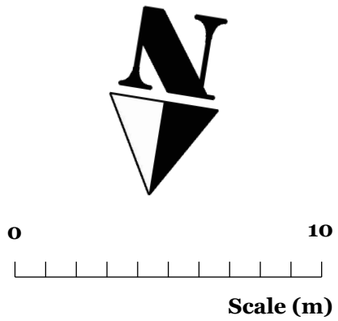

Plan View

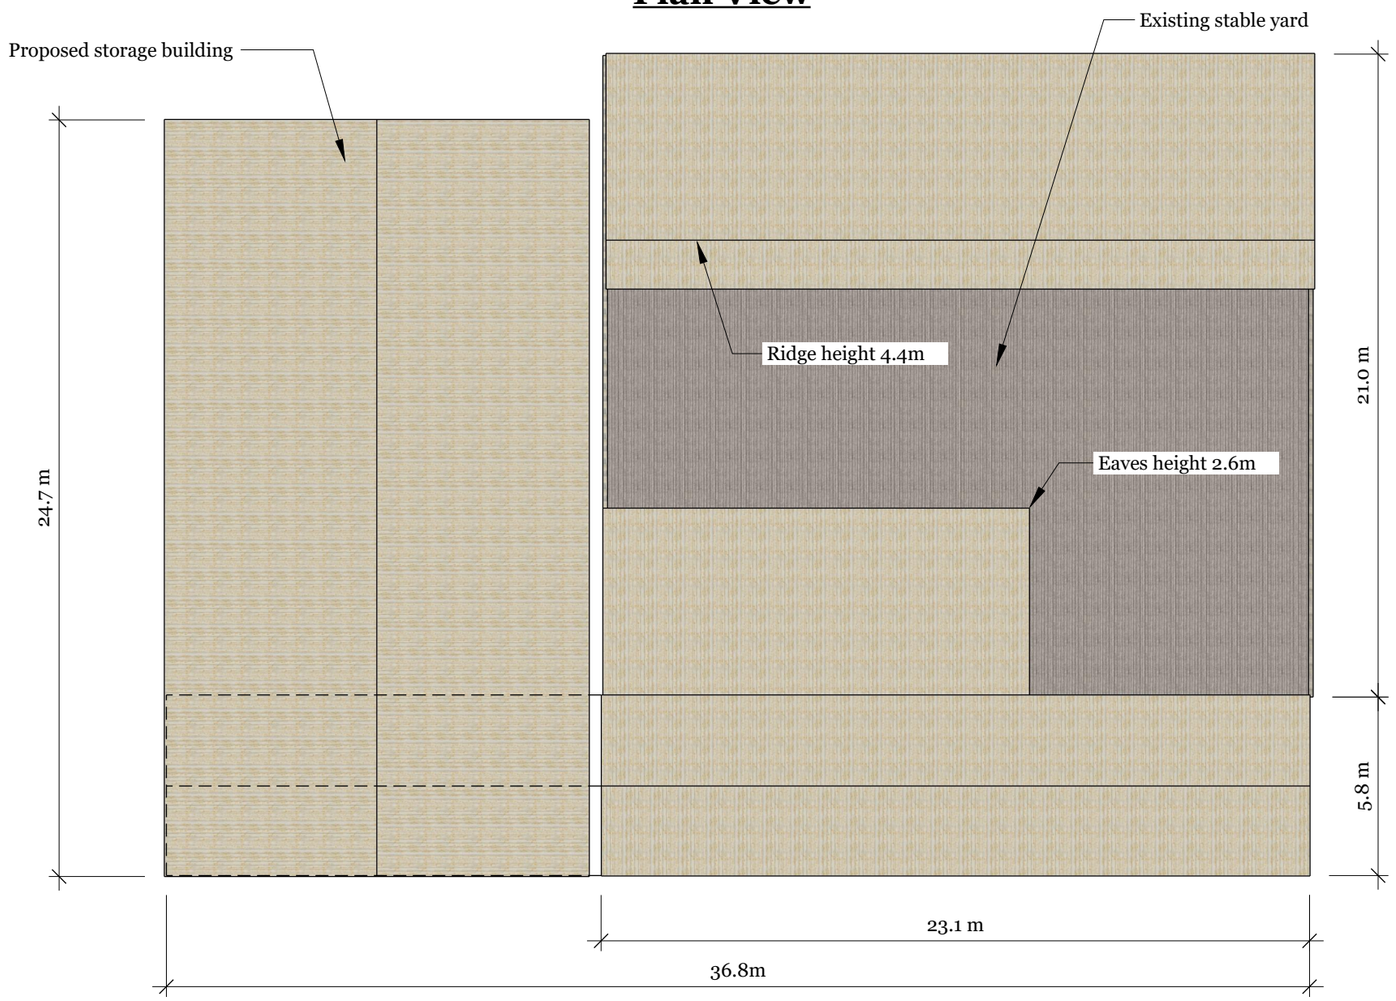

East Elevation



North Elevation

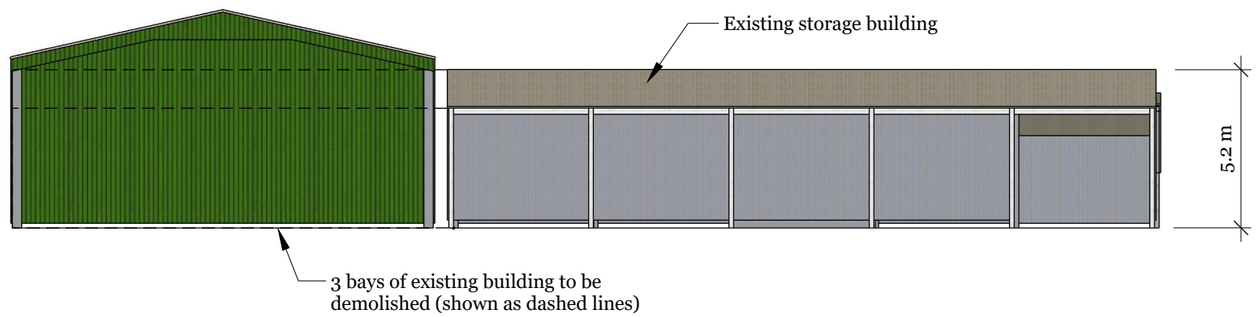

Symonds &Sampson
ESTABLISHED 1858

Site Address: Manor Farm
Conock
Devizes
SN10 3QQ

Client: RJ Hues & Son

New Storage Building

Proposed Building in Context of Existing

Drawn Date: 12/05/2023

Drawn by: DF

Scale 1:200 on A3 Paper

REVISIONS

	MM/DD/YY	REMARKS
1	__/__/__	...
2	__/__/__	...
3	__/__/__	...
4	__/__/__	...
5	__/__/__	...

The information contained in this drawing is the sole property of Symonds & Sampson LLP. Any reproduction in part or as a whole without the written permission of Symonds & Sampson LLP is strictly prohibited