Demolition plan

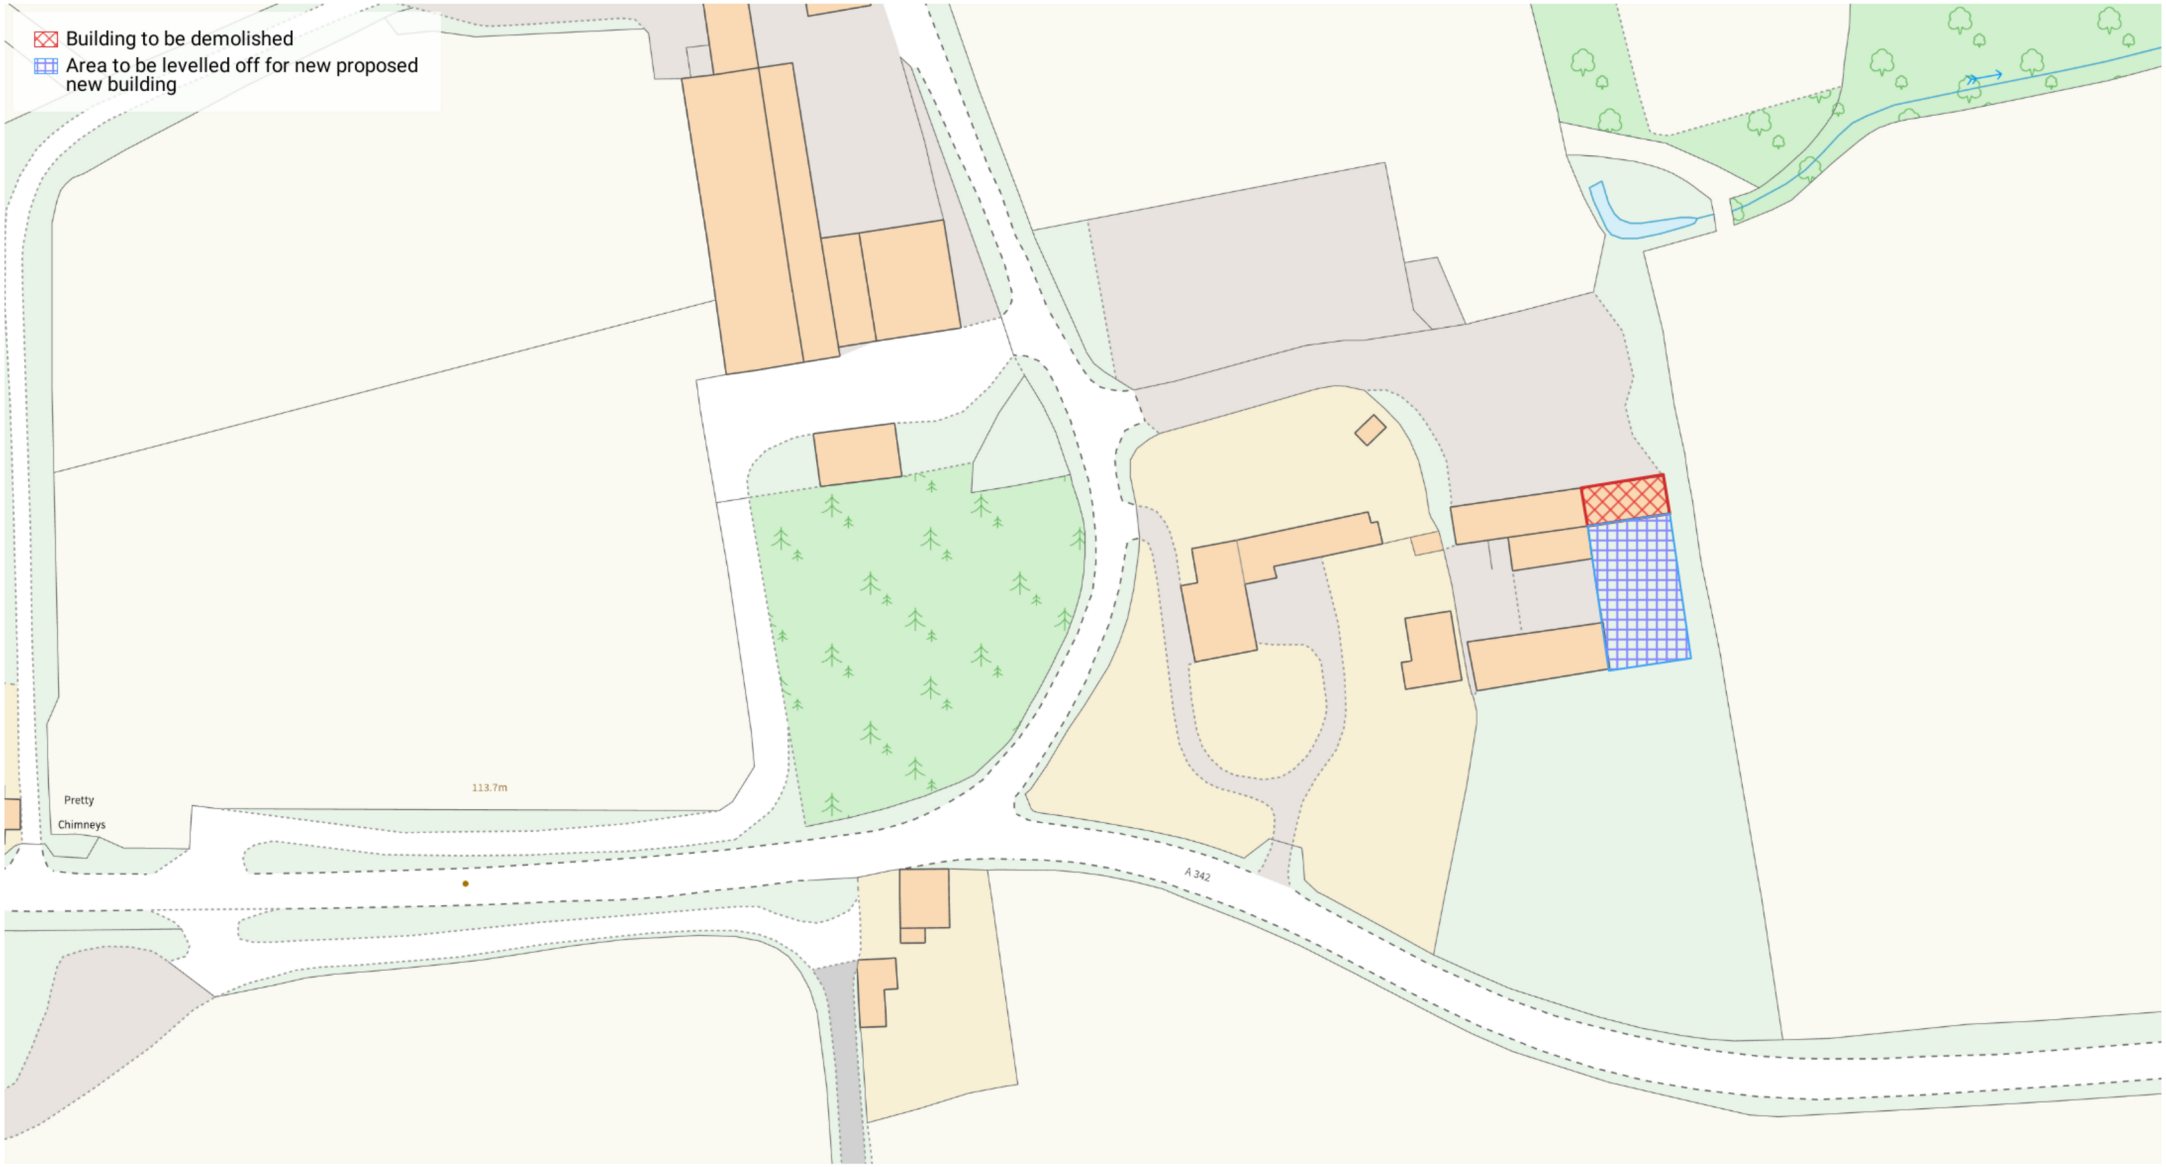

Produced on Jun 16, 2023.

© Crown copyright and database right 2023 (licence number 100059532)

50 m

Scale 1:1250 (at A4)

N