# PARCEL 1C, NORTH CHIPPENHAM

PERSIMMON
Together, we make a home

EXISTING




Front Elevation




Side Elevation

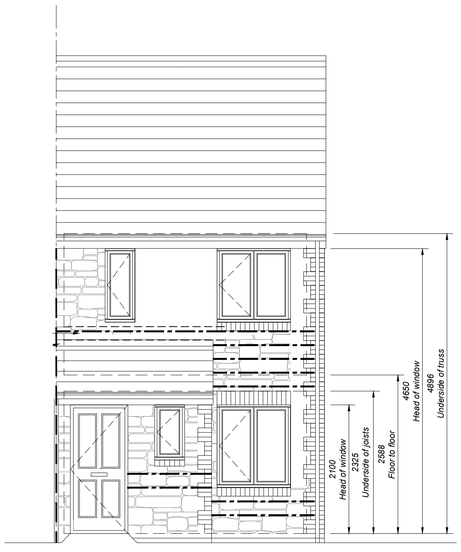


Rear Elevation

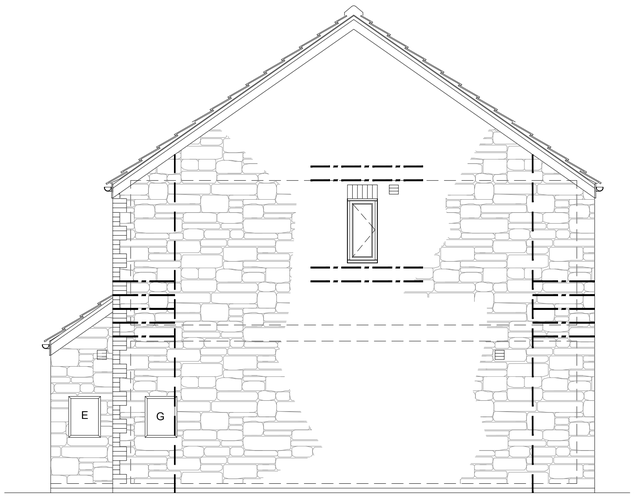


Ground Floor Plan

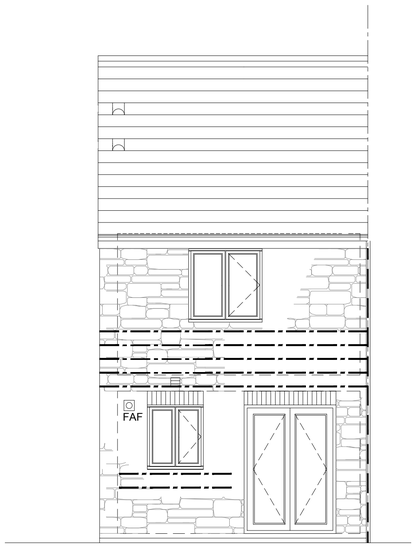


First Floor Plan

scale 1:50
0 1m 2m 3m

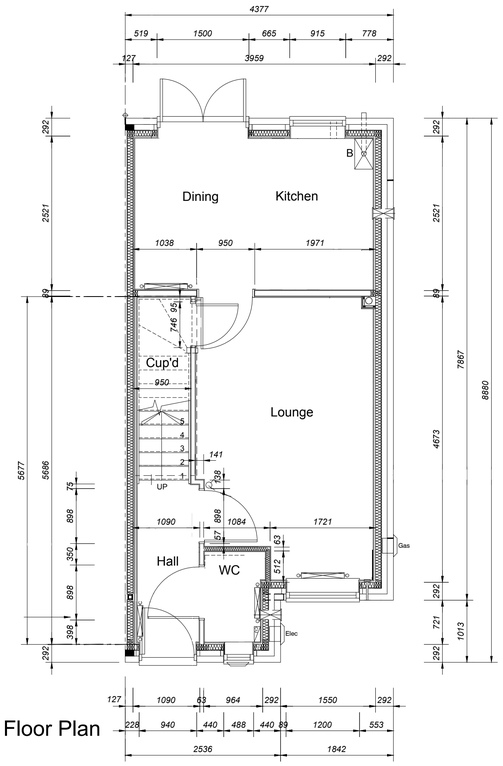Note that this plan is mirrored in the case of 17 Holloway Grove

| REVISIONS | DATE | BY |
|---|---|---|
| A - Bed joint reinforcements added | 15.05.20 | WA |
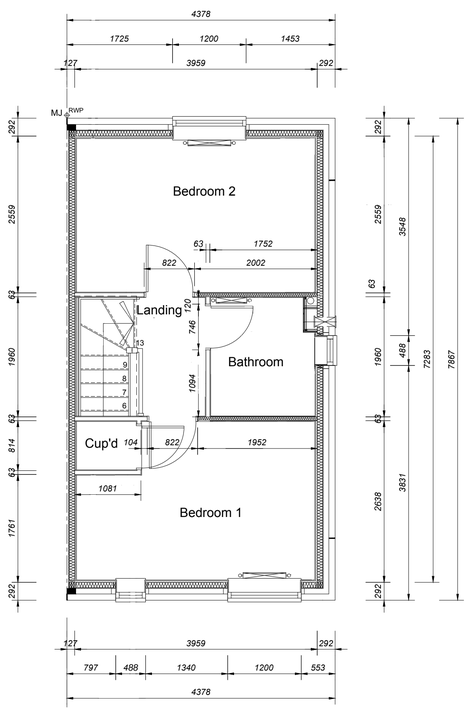
| DRAWN | CHECKED | DATE | SCALE |
|---|---|---|---|
| Sp4 | WA | 05/2017 | 1:50 |

DWG NO: A92-638-AN-08

REV: A

DRAWING TITLE
ALNWICK
PLANS & ELEVATIONS