

PARCEL 1C, NORTH CHIPPENHAM

PERSIMMON
Together, we make a home


PROPOSED

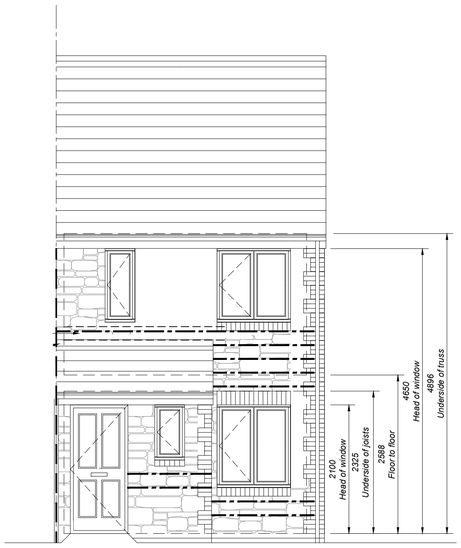


Front Elevation

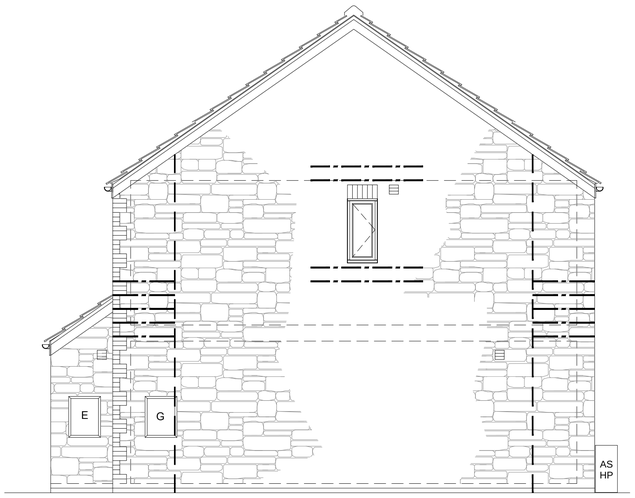


Side Elevation

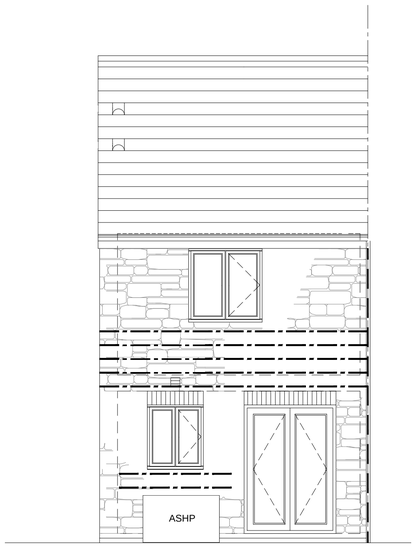

Rear Elevation

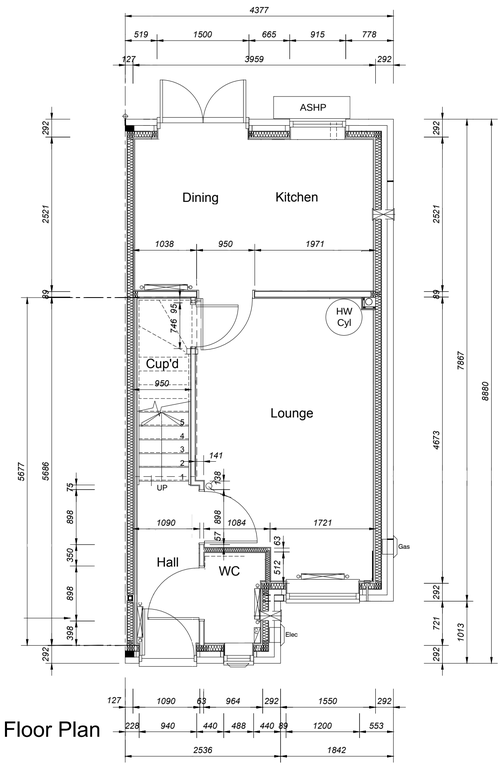

Ground Floor Plan

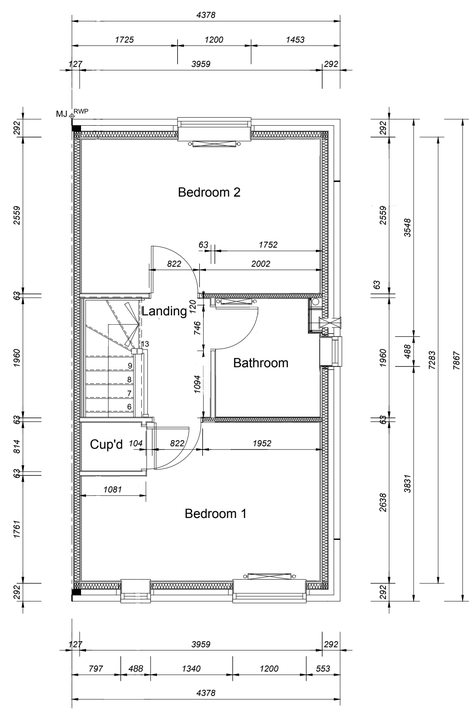

First Floor Plan

scale 1:50
0 1m 2m 3m

Note that this plan is mirrored in the case of 17 Holloway Grove

REVISIONS	DATE	BY
A - Bed joint reinforcements added	15.05.20	WA

DRAWN	CHECKED	DATE	SCALE
Sp4	WA	05/2017	1:50

DWG NO: A92-638-AN-08

REV: A

DRAWING TITLE
ALNWICK
PLANS & ELEVATIONS