

Front Elevation

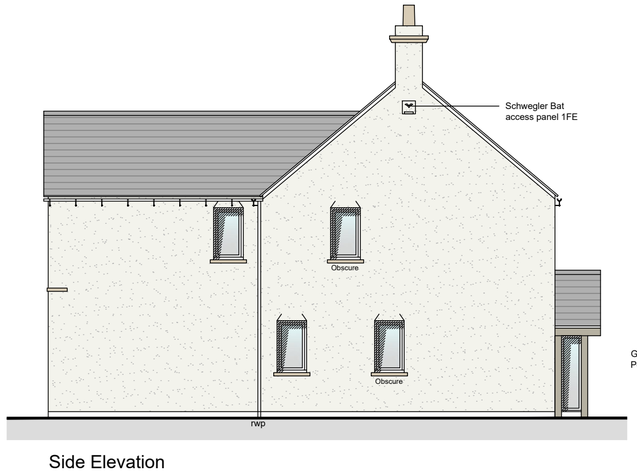

Side Elevation

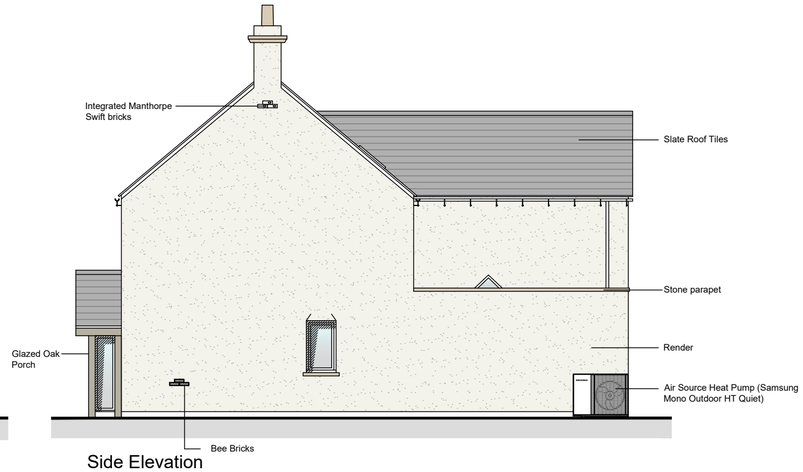

Side Elevation

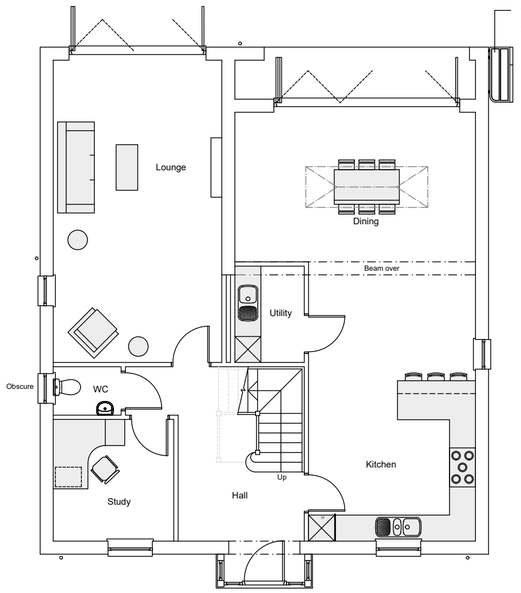

Ground Floor Plan

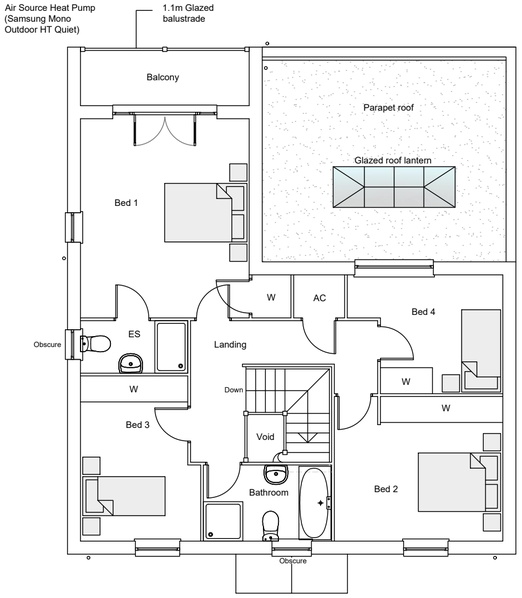

First Floor Plan



Rear Elevation

Ecology



Air Source Heat Pump
(Samsung Mono
Outdoor HT Quiet)



Bee Brick



Integrated Manthorpe
Swift bricks



Schwegler Bat
access panel 1FE

Area:		
Ground Floor	-	102.6m²
First Floor	-	73.8m²
Total	-	176.4m²

SCALE 1:100

0 1m 2m 3m 4m 5m

Rev	Date	Description

- All drawings are copyright
- Report all discrepancies to project administrator
- Do not scale drawing for construction purposes
- All dimensions to be checked on site

Project Title
3 Greatfield,
Swindon,
SN4 8EQ

Client
-

Ian Sullivan Architecture Ltd
101 Victoria Road, Swindon, Wiltshire SN1 3BD.
Tel/Fax 01793 612663 - E-mail: info@iansullivanarchitecture.co.uk

Drawing Title
PROPOSED HOUSE PLANS

Job No	Drawing No	Rev
3028	125	-

Scale	Drawn	Chkd	Date
1 : 100 @ A2	MT	ISA	April 2023