

STREET SCENE A-A

EXISTING GROUND LEVEL

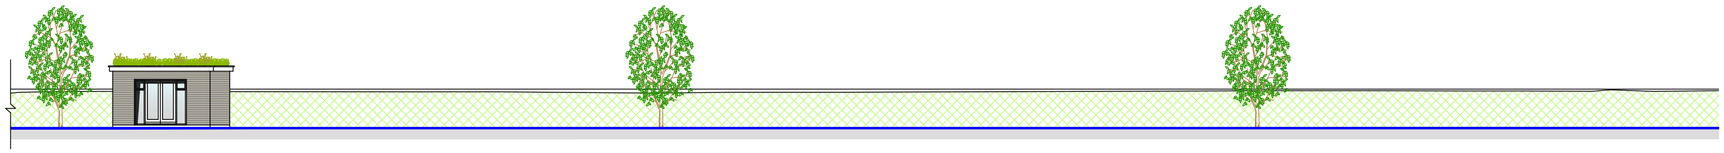

SITE SECTION B-B

EXISTING GROUND LEVEL

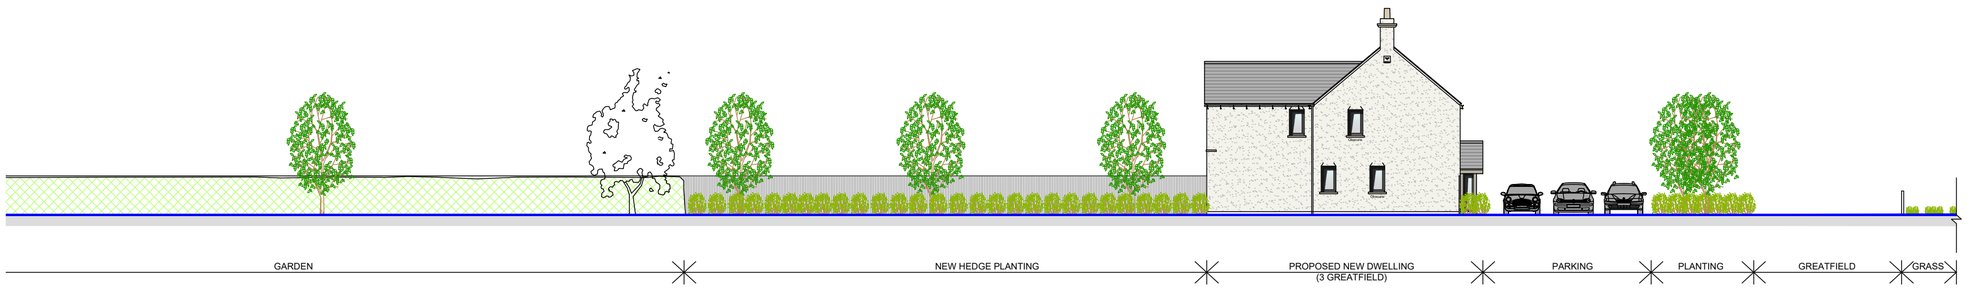

SITE SECTION B-B CONTINUED

EXISTING GROUND LEVEL

Rev	Date	Description

SCALE 1:200
0 1m 2m 3m 4m 5m

- All drawings are copyright
- Report all discrepancies to project administrator
- Do not scale drawing for construction purposes
- All dimensions to be checked on site

Project Title
3 Greatfield,
Swindon,
SN4 8EQ

Client
-

Ian Sullivan Architecture Ltd
101 Victoria Road, Swindon, Wiltshire SN1 3BD.
Tel/Fax 01793 612663 - E-mail: info@iansullivanarchitecture.co.uk

Drawing Title
PROPOSED SITE SECTION & STREET SCENE

Job No	Drawing No	Rev
3028	130	-

Scale	Drawn	Chkd	Date
1 : 200 @ A2	MT	ISA	April 2023