
DRAWINGS BASED ON TOPOGRAPHY & SITE BOUNDARY LIMITS INFORMATION PROVIDED BY OTHERS, IF ONSITE DISCREPANCIES ARISE, BRING TO A HARLOW & SONS ATTETNTION IMMEDIATELY


IF IN DOUBT,ASK - DO NOT SCALE - CHECK ON SITE DIMENSIONS.
SITE DIMENSIONS TO BE CHECKED PRIOR TO START - DISCREPANCIES TO BE RAISED WITH A HARLOW & SON

All DIMENSIONS ARE TO STRUCTURAL ELEMENTS & NOT TO APPLIED FINISHES

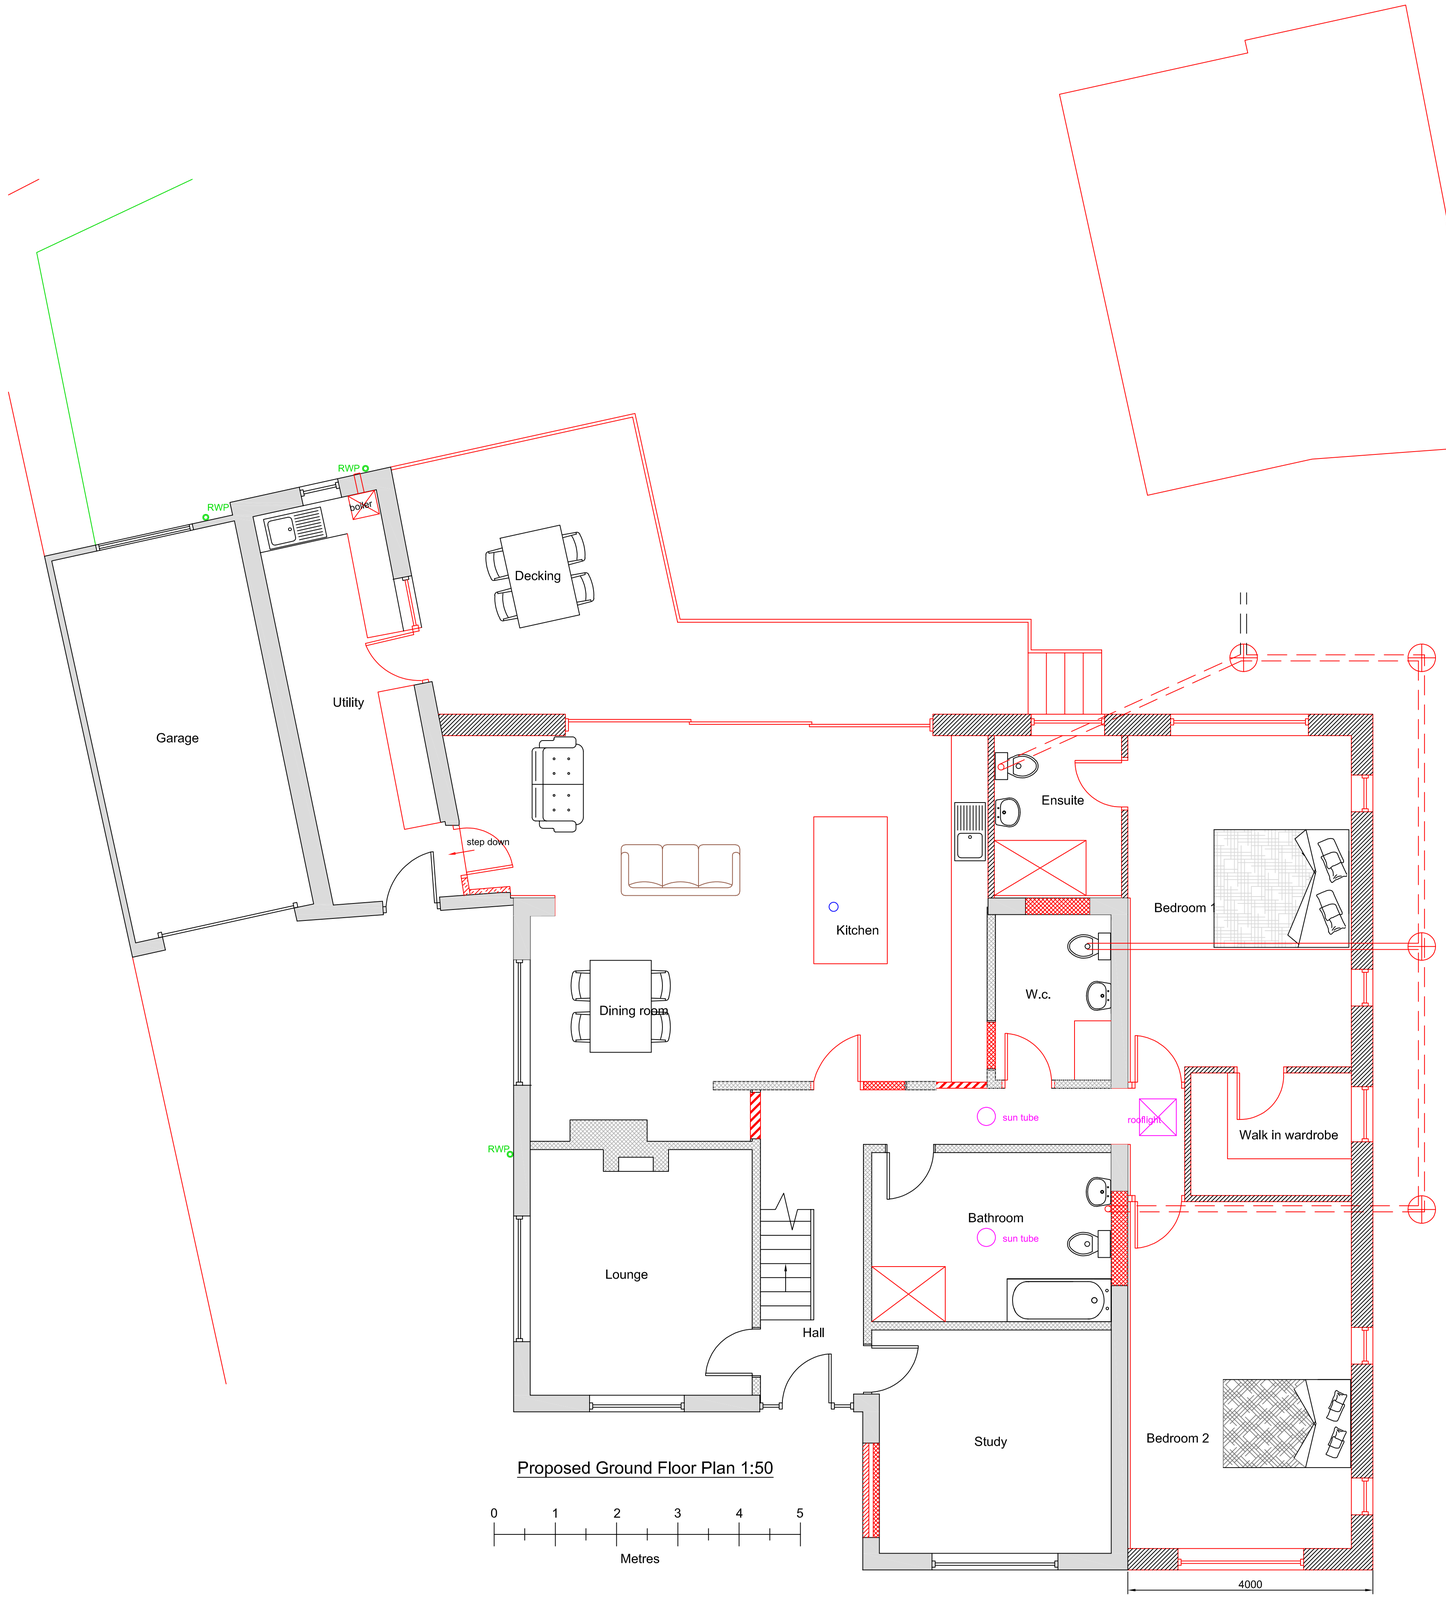

Proposed Ground Floor Plan 1:50

0 1 2 3 4 5
Metres

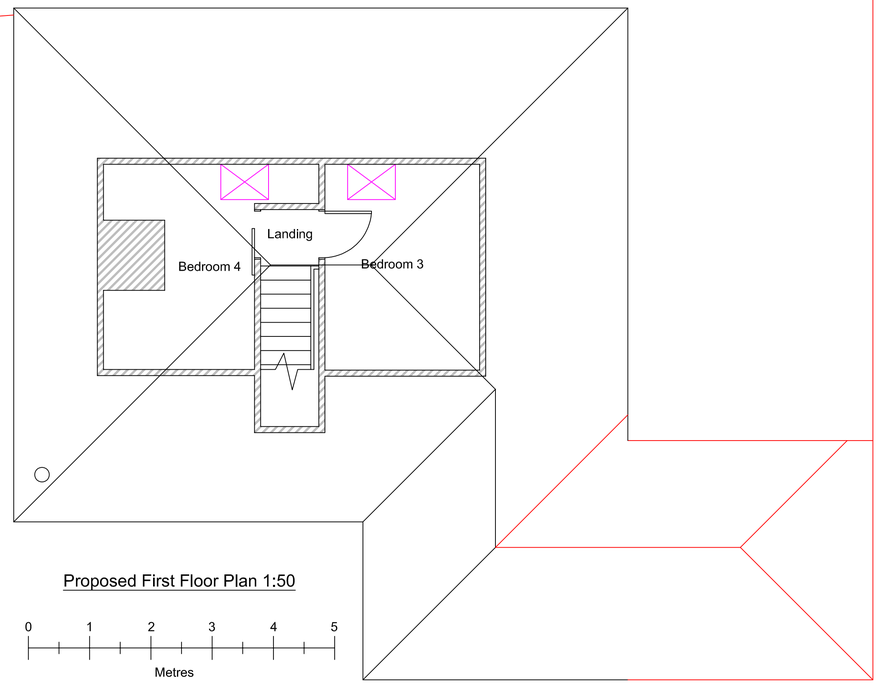

Proposed First Floor Plan 1:50

0 1 2 3 4 5
Metres

Drawn by	A Harlow & Son 01225 938329

Proposed Single Storey Extensions for
Mr & Mrs H Timmis at
3 Lavington Lane
Littleton Panell
Wiltshire
SN10 4EY

A1 Papersize

Scale	1:50	Drawing No AH2023/22
Date	13th July 2023	Sheet 2 of 3

This drawing cannot be copied or given to third parties without the written permission of A Harlow & Son