

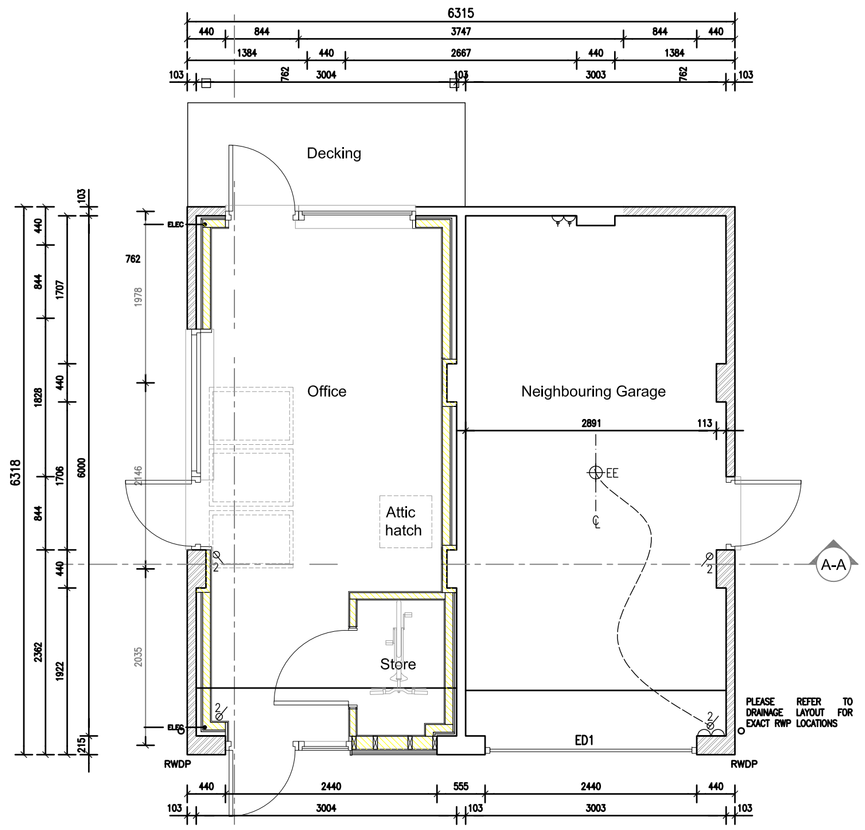


Proposed Ground Floor Plan - 1:50

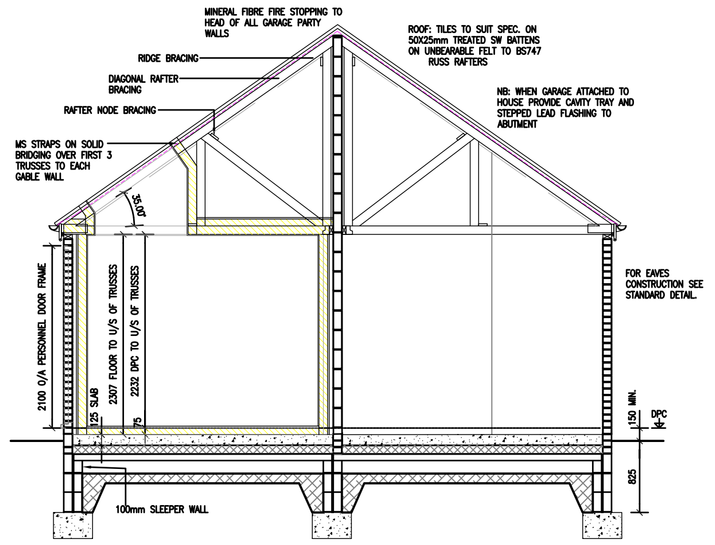


Proposed Section A-A - 1:50

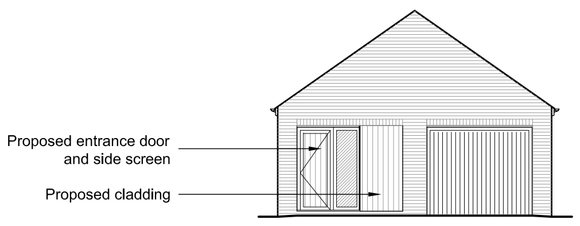


Proposed East Elevation - 1:100




Proposed North Elevation - 1:100

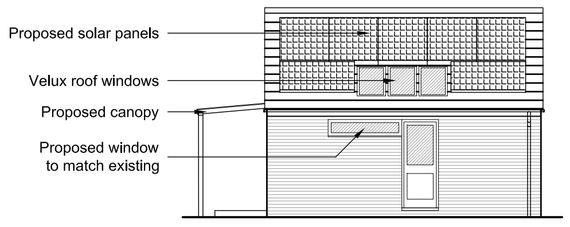

Proposed South Elevation - 1:100

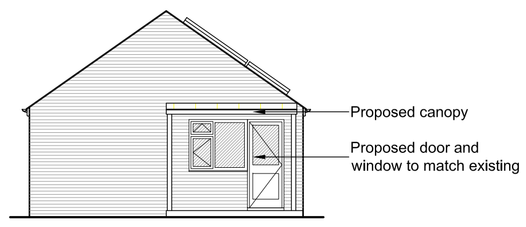

Proposed West Elevation - 1:100

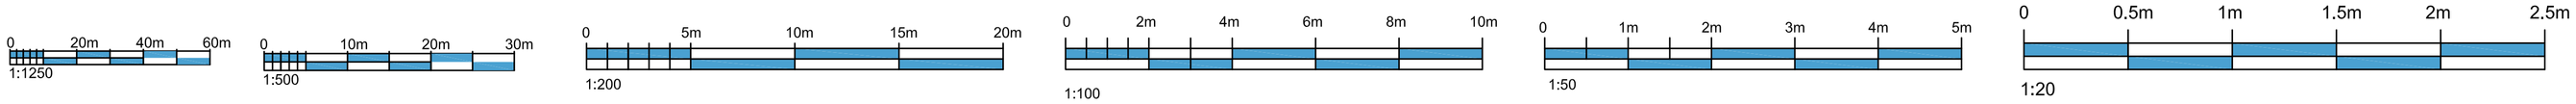

Notes:

Responsibility will not be accepted for errors made by others in scaling from this drawing; all construction information should be taken from figured dimensions only.
If any discrepancies are found inform AB Architectural Design immediately.

REVISION
2023-07-03 - Preliminary Issue
2023-07-18 - Rev A - Proposals updated and issued for approval.
2023-07-19 - Rev B - Proposals updated and issued for approval.
2023-07-24 - Rev C - Notes added and Issued for planning.

ISSUE: PLANNING

Proposed Garage Conversion to
28 Barters Drive, Chapmanslade

Proposed plans, elevations, & Section A-A

FOR:
Mr and Mrs D. Lupton
28 Barters Drive, Chapmanslade, BA13 4GL

1:100/ 50 @ A1 Jun. 2023
AB/AB

AL(1)03 Rev - C

ab Architectural design

Job No. 4307

© AB Architectural Design Ltd.
Tel: 01373 832 133 - Email: queries@abadesign.co.uk - www.abadesign.co.uk