

1:50

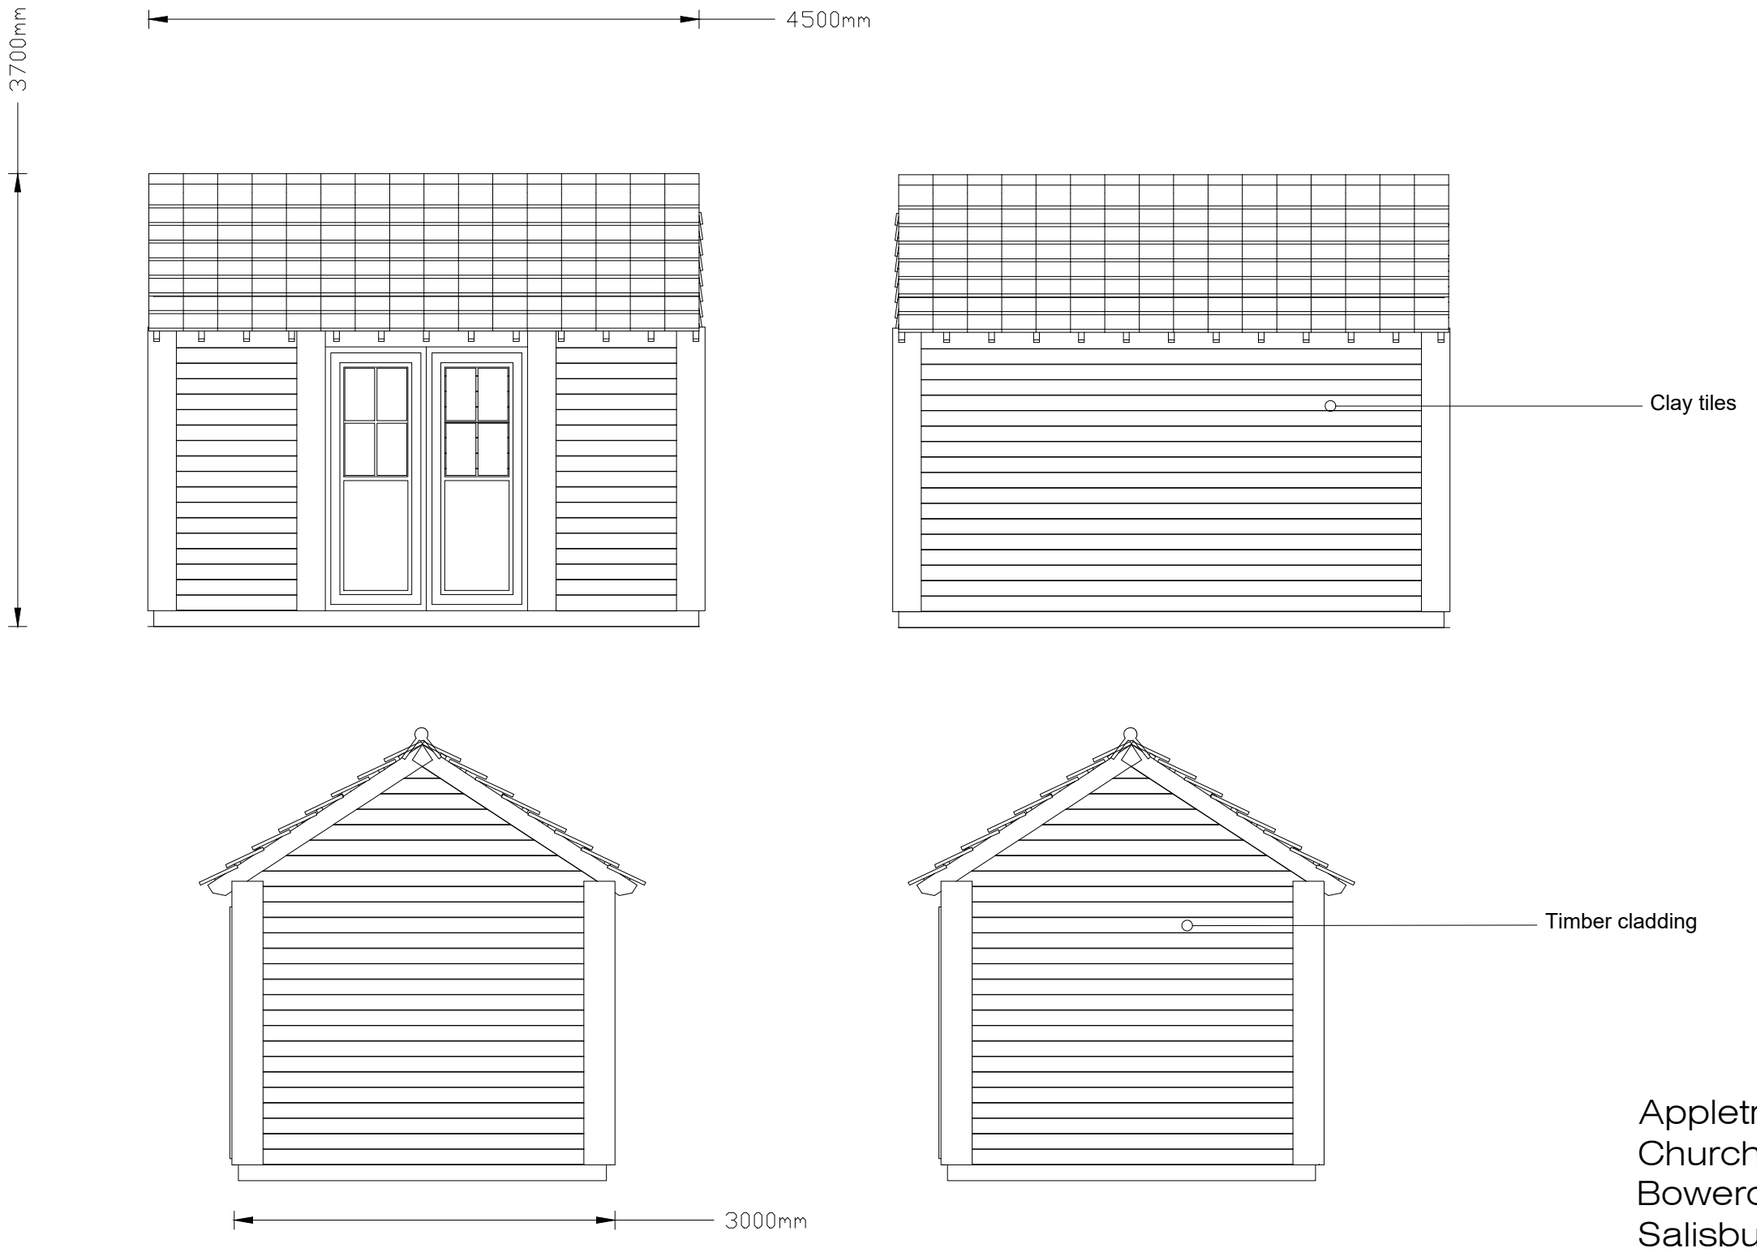

Proposed Shed Elevations

Appletree Cottage
Church Street
Bowerchalke
Salisbury
SP5 5AY

Date: 07/23 Scale: 1:50@A3

Dwg No. 106 - A