0m
1:100

5m

10m

15m

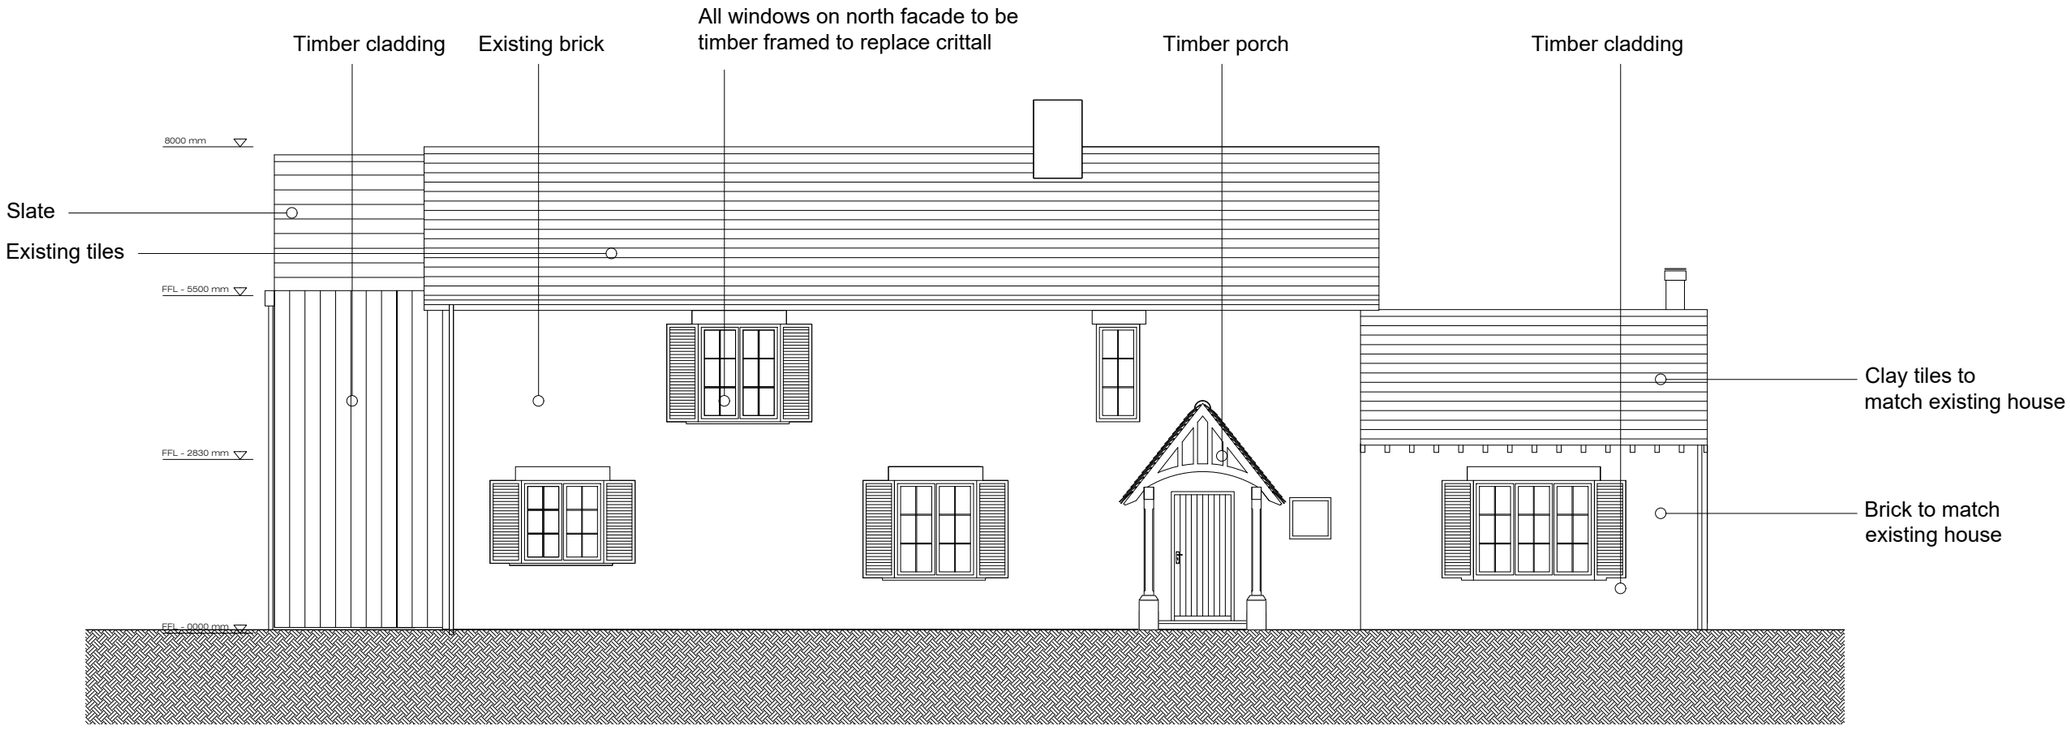

Proposed North Elevation



Proposed South Elevation

Appletree Cottage
Church Street
Bowerchalke
Salisbury
SP5 5AY

Date: 07/23 Scale: 1:100@A3

Dwg No. 103 - C

Proposed Elevations