0m
1:100

5m

10m

15m

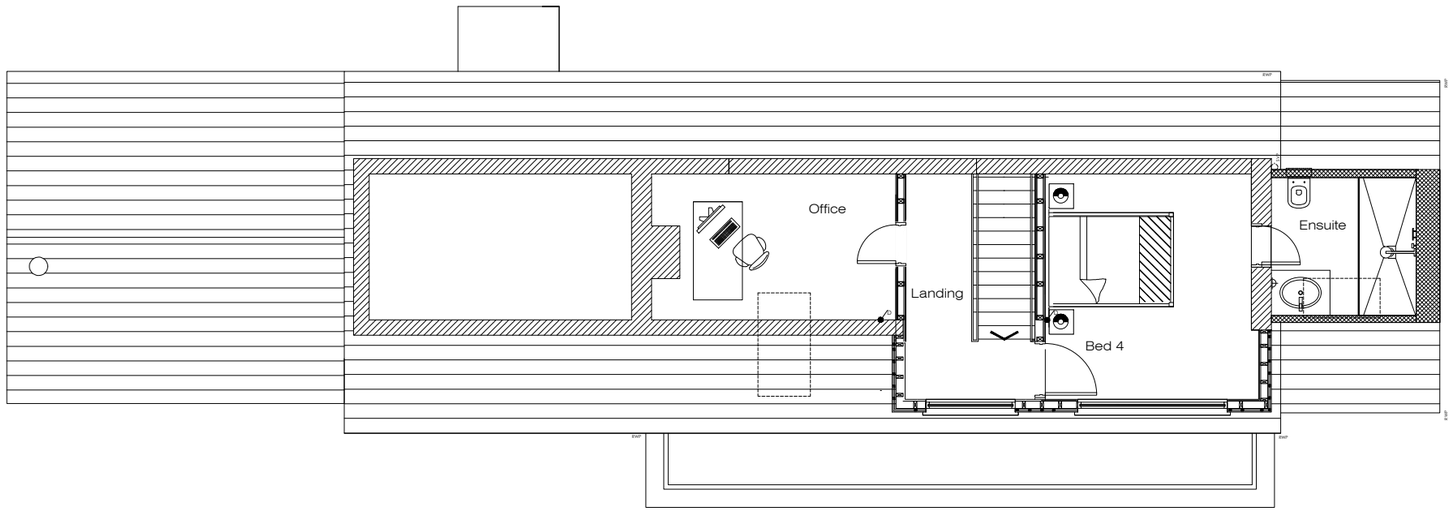

Attic Space

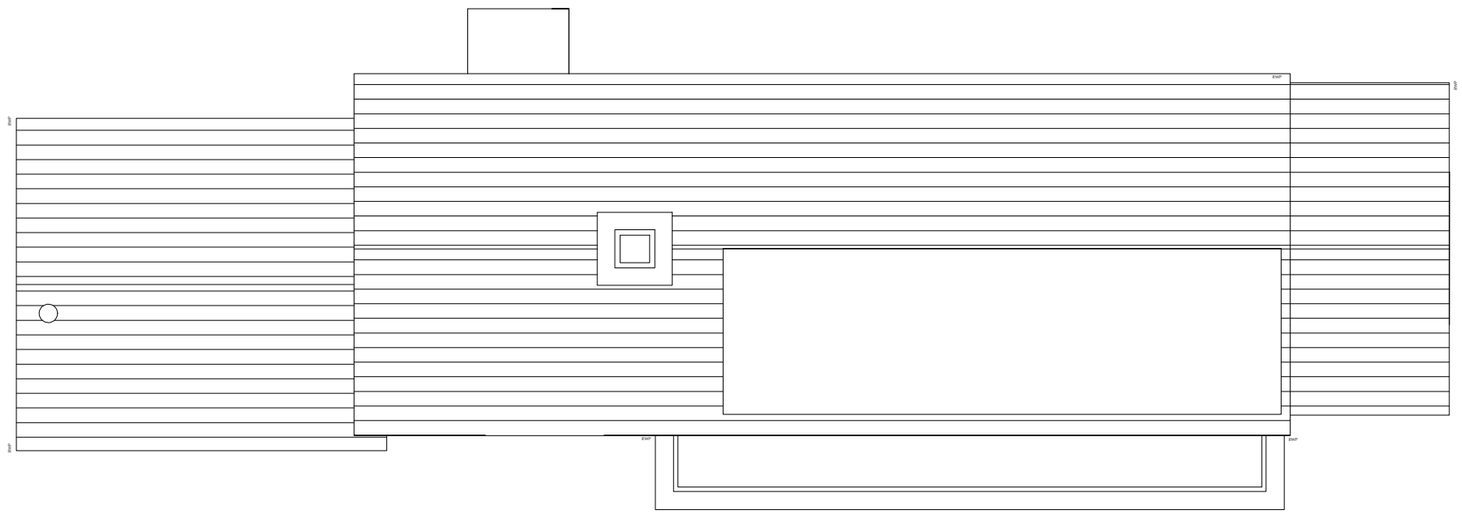

Roof Plan

Proposed Floor Plans

Appletree Cottage
Church Street
Bowerchalke
Salisbury
SP5 5AY

Date: 07/23 Scale: 1:100@A3

Dwg No. 102 - C