

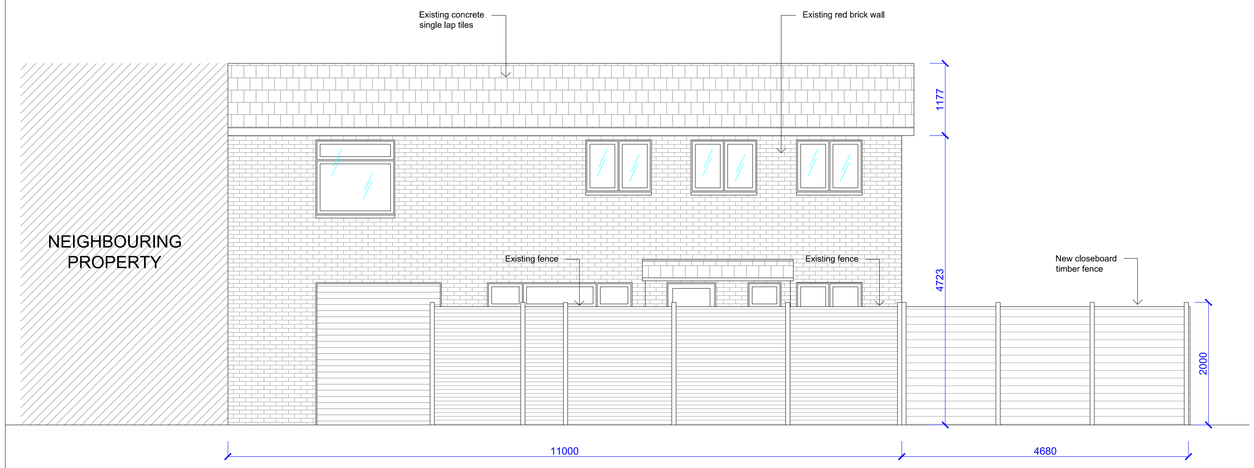



South-East Elevation

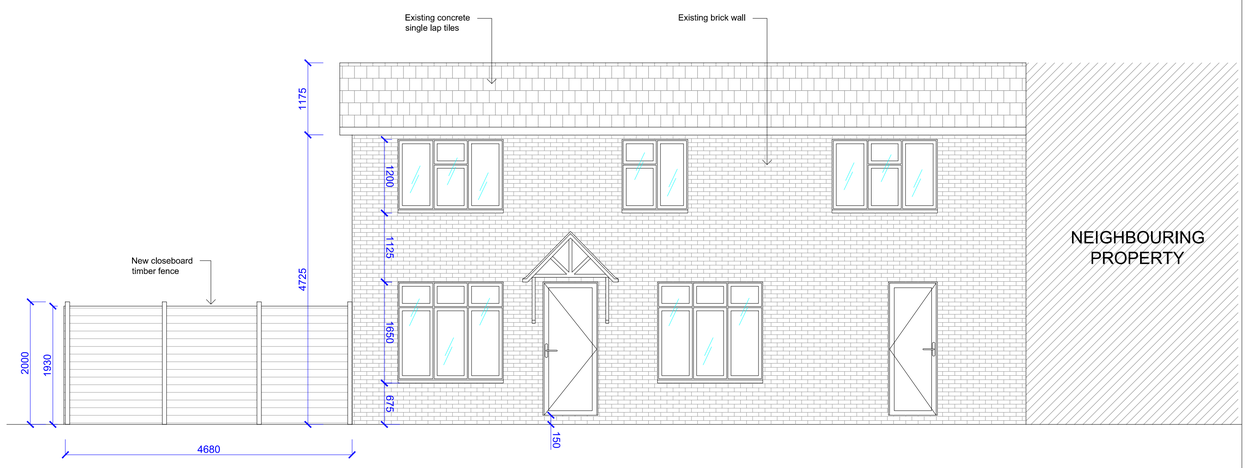

North-West Elevation

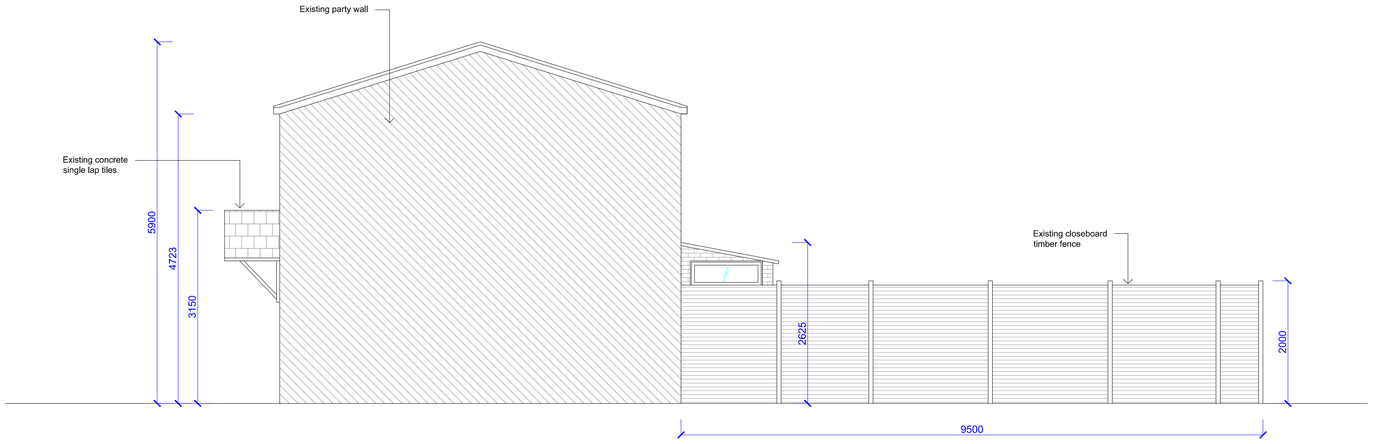

South-West Elevation

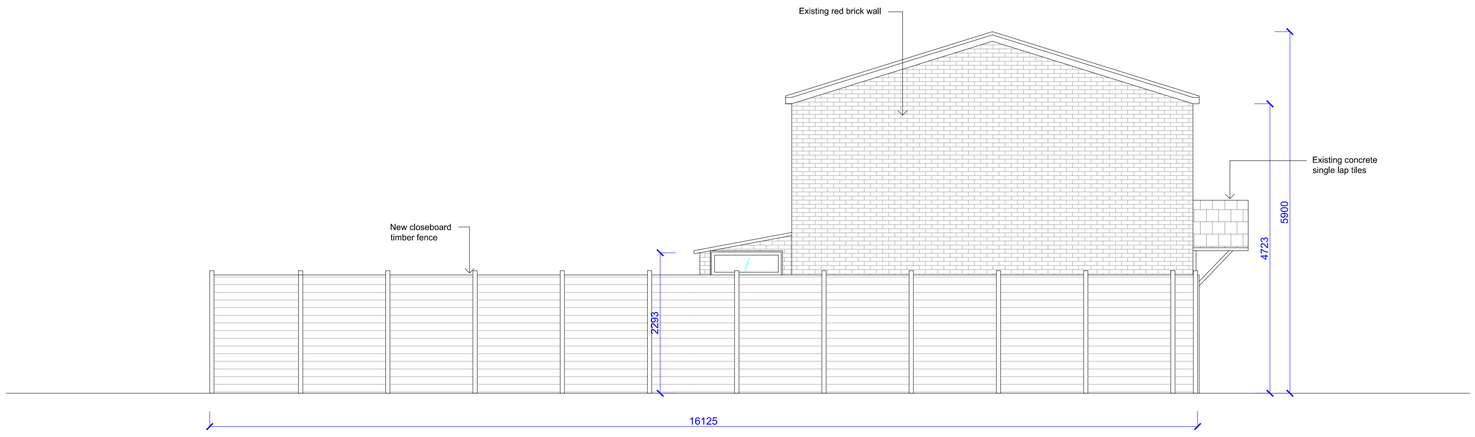

North-East Elevation

Scale M 0 0.5 1.0 1.5 2.0 2.5 3.0 3.5 4.0 4.5 5.0
1:50

Revisions

A, 19/07/2023 - New fence amended.

Contractor to check all dimensions on site prior to starting on site.
This drawing is the copyright of Swordsman Historic Architectural Design and must not be used in conjunction with any other project without the express written consent of Swordsman Historic Architectural Design.

STATUS
Preliminary

PROJECT
88, Lime Kiln
Royal Wootton Bassett,
Wiltshire
SN4 7HG

DRAWING TITLE
Proposed Elevations

SWORDSMAN
HISTORIC ARCHITECTURAL DESIGN
'The Design & Restoration of Historic Buildings'

SCALE 1:50 @ A1
DRAWING NUMBER S212-006
DATE 16-07-2023
DRAWN SP
REV A

Original size 100mm @ A1