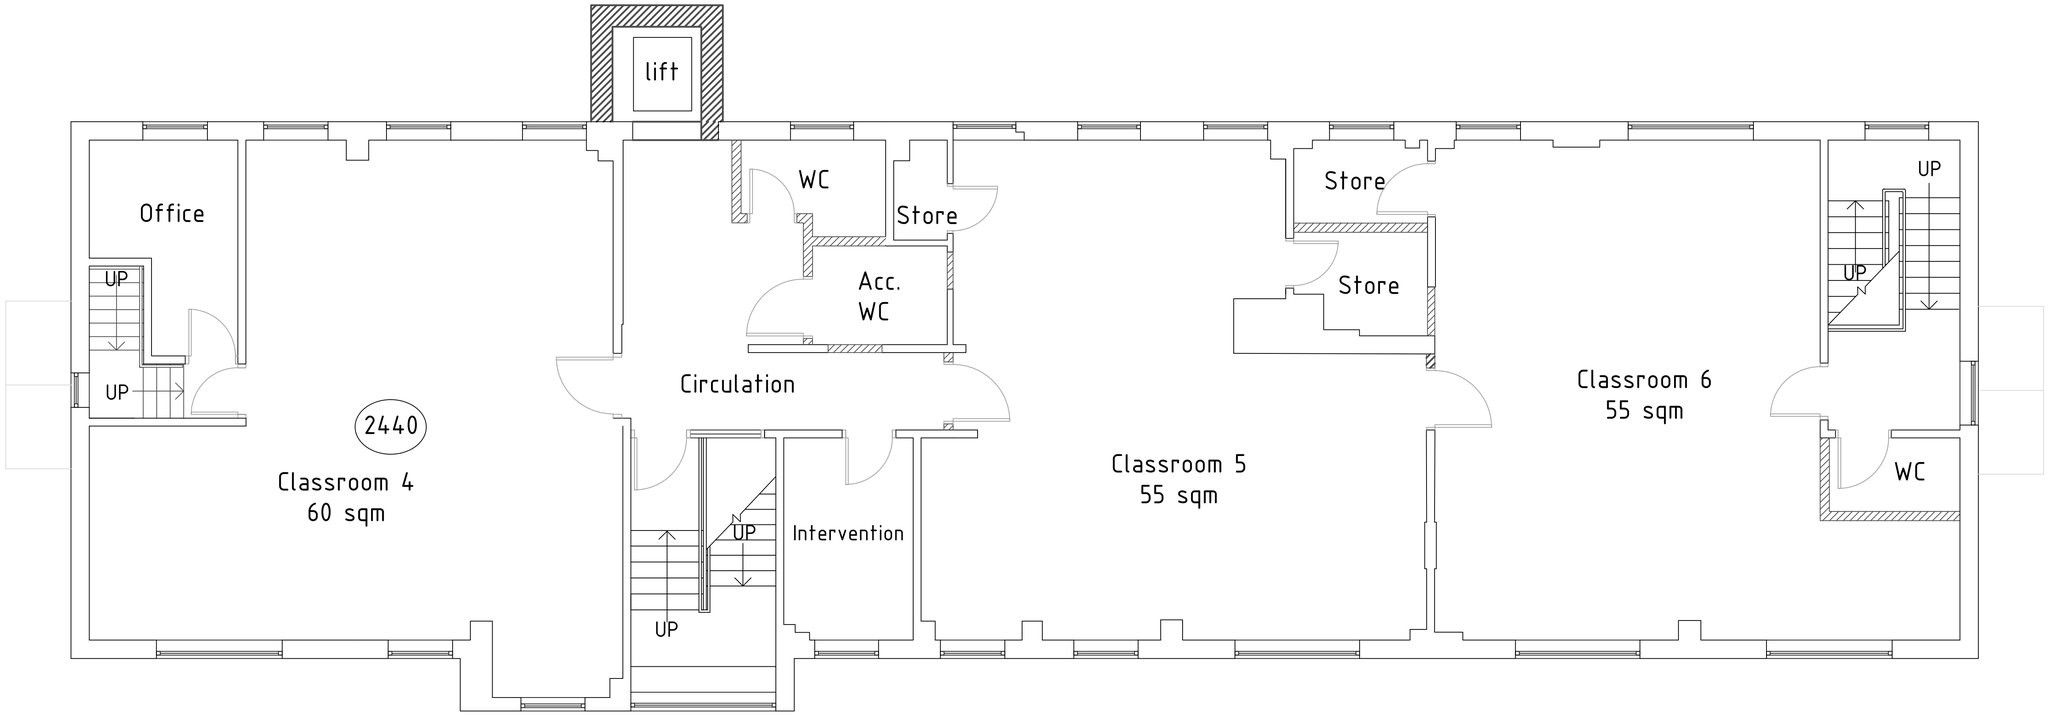

Proposed First Floor Plan Layout Scale 1:50

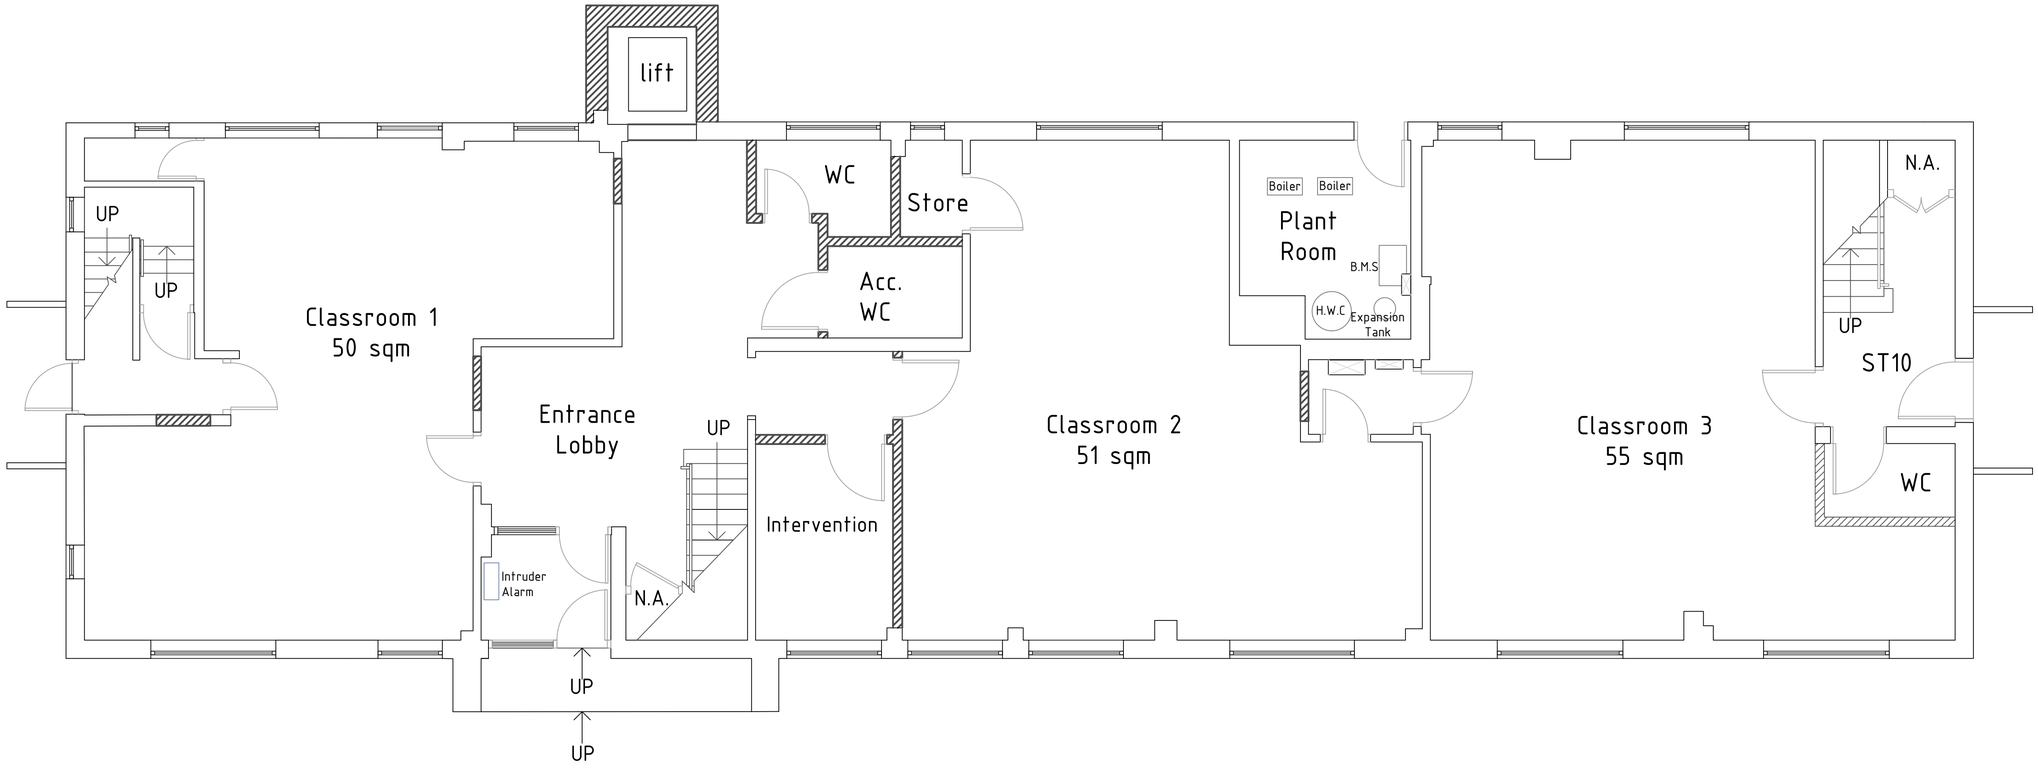

Proposed Ground Floor Plan Layout Scale 1:50

0 1 2 3 4 5 10

Scale 1:50

Notes

1. Do not scale from this drawing.
2. Use only written dimensions. All dimensions are in millimetres unless otherwise stated.
3. All dimensions are to be checked and verified on site, prior to works commencing.
4. Any discrepancies are to be reported to the Contract Administrator for clarifcation.

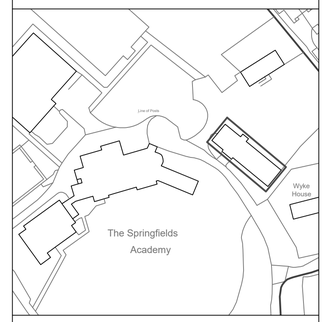

Date	Revision	Drawn
26/07/2023	Scale bar added.	AW

Client Reach South Academy Trust

Project The Springfields Academy
Aspen Building Remodelling

Title Proposed Ground and First Floor Plan Layout

Drawing No.	
564.004	P1

Drawn By	Date
AW	24/07/2023

Checked By	Scale
RJ	1:50 at A1

Status Planning

Jarman Ward Limited
52 High Street, Honiton, Devon, EX14 1PQ.

T: 01884 563813
E: info@jarmanward.com
W: www.jarmanward.com

JARMAN WARD