

Proposed Front / Western Elevation Scale 1:50

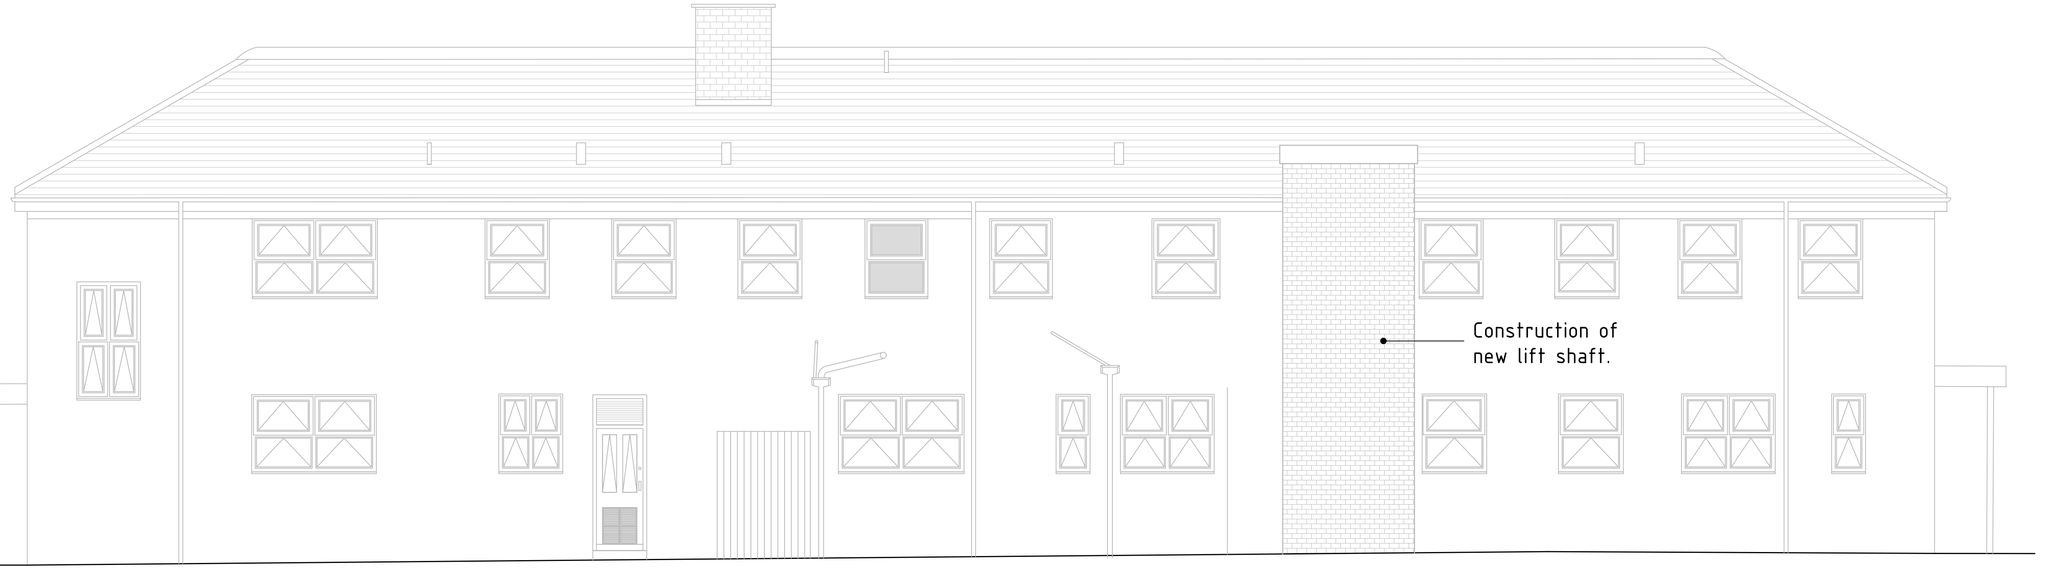

Proposed Rear / Eastern Elevation Scale 1:100

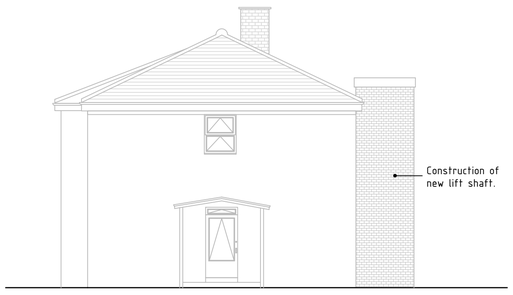

Proposed Side / Southern Elevation Scale 1:100

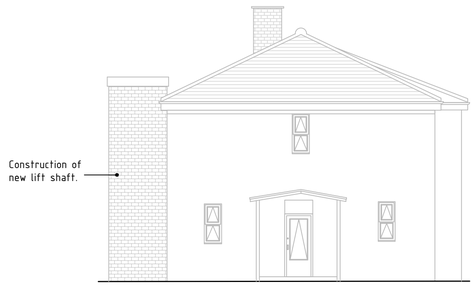

Proposed Side / Northern Elevation Scale 1:100

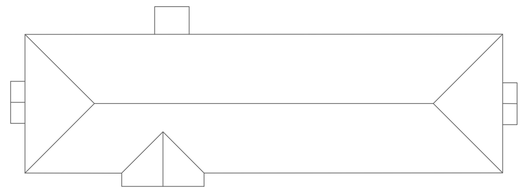

Proposed Roof Plan

Proposed Roof Plan Scale 1:200

0 1 2 3 4 5 10 15 20

Scale 1:100

Notes

1. Do not scale from this drawing.
2. Use only written dimensions. All dimensions are in millimetres unless otherwise stated.
3. All dimensions are to be checked and verified on site, prior to works commencing.
4. Any discrepancies are to be reported to the Contract Administrator for clarifcation.

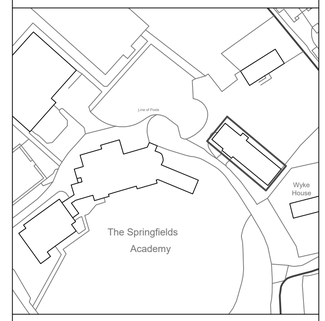

Date	Revision	Drawn
26/07/2023	Scale bar added.	AW

Client Reach South Academy Trust

Project The Springfields Academy
Aspen Building Remodelling

Title Proposed Elevations

Drawing No. 564.005 P1

Drawn By AW

Date 24/07/2023

Checked By RJ

Scale As Shown at A1

Status Planning

Jarman Ward Limited
52 High Street, Honiton, Devon, EX14 1PQ.

T: 01884 563813
E: info@jarmanward.com
W: www.jarmanward.com

JARMAN WARD