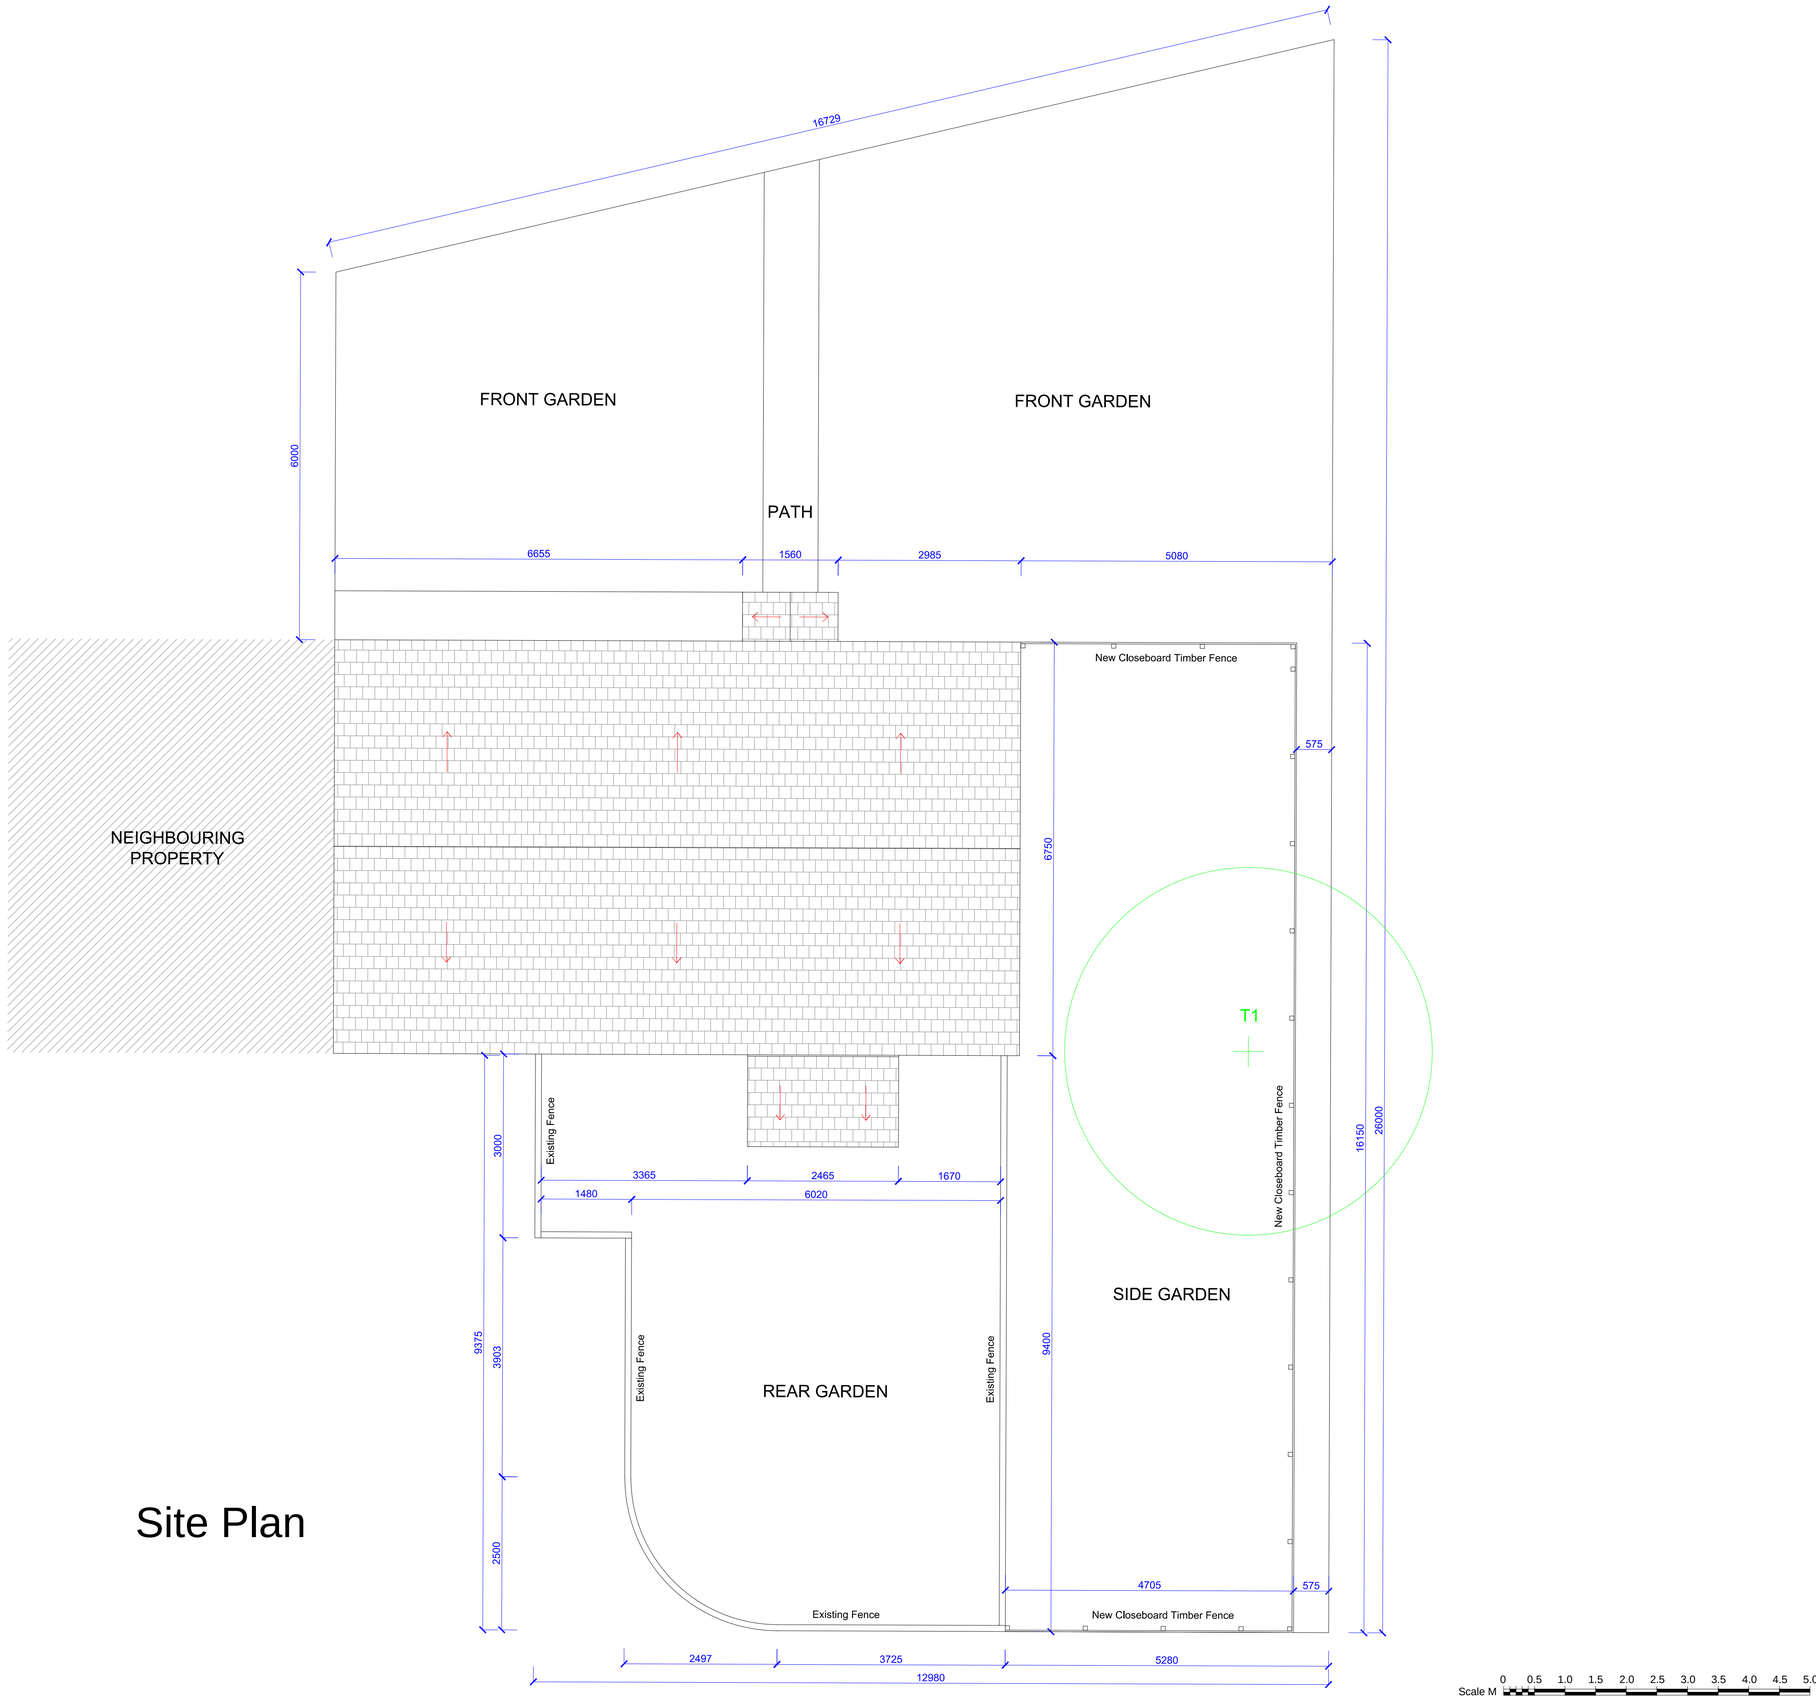


Site Plan

Scale M 0 0.5 1.0 1.5 2.0 2.5 3.0 3.5 4.0 4.5 5.0

1:50

Revisions
A, 19/07/2023 - New fence amended.

Contractor to check all dimensions on site prior to starting on site.
This drawing is the copyright of Swordsman Historic Architectural Design and must not be used in conjunction with any other project without the express written consent of Swordsman Historic Architectural Design.

STATUS: Preliminary

PROJECT: 88, Lime Kiln
Royal Wootton Bassett,
Wiltshire
SN4 7HG

DRAWING TITLE: Proposed Site Plan

SWORDSMAN HISTORIC ARCHITECTURAL DESIGN
The Design & Restoration of Historic Buildings

SCALE 1:50 @ A1	DRAWING NUMBER S212-004
DATE 16-07-2023	
DRAWN SP	REV A

Original size 100mm @ A1