


1 Front Elevation (South) - Existing
Scale: 1:100

0 2 3 4 5 M

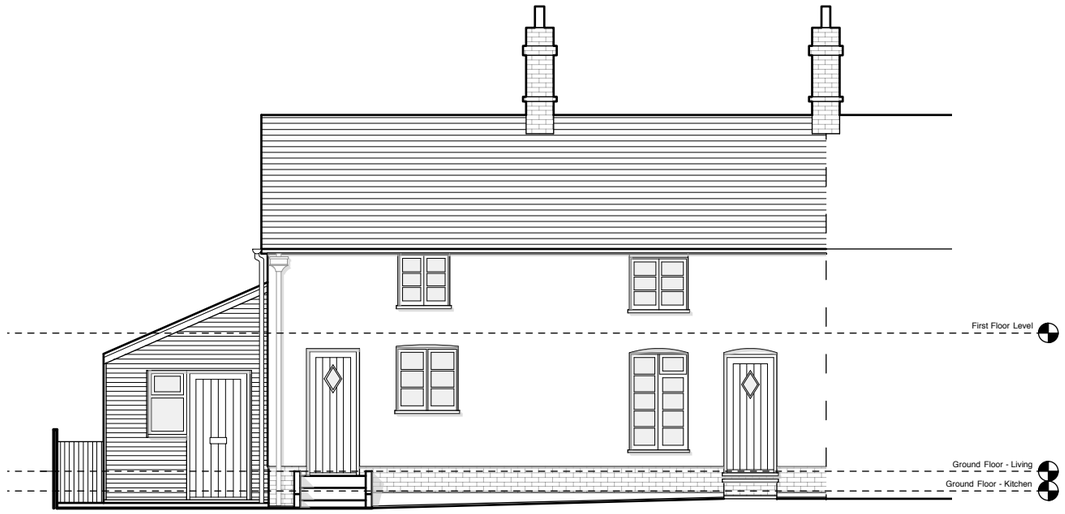

2 Rear Elevation (North) - Existing
Scale: 1:100

0 2 3 4 5 M



3 Side Elevation (West) - Existing
Scale: 1:100

0 2 3 4 5 M

STUDIO GREEN ARCHITECTS

49 Duncombe Lane, Bristol, BS15 1NS t. 07543413685 e. hello@studiogreenarchitects .co.uk


GENERAL NOTES.
All dimensions to be checked on site prior to commencement of any works, and/or preparation of any shop drawings.
Sizes of and dimensions to any structural elements are indicative only.
See structural engineers drawings for actual sizes / dimensions.
Sizes of and dimensions to any service elements are indicative only.
See service engineers drawings for actual sizes and dimensions.
This drawing to be read in conjunction with all relevant Architect's drawings, specifications and other Consultants' information.

Do not scale from this drawing unless for planning authority purposes.

revision history

-	02/12/21	Initial Issue FOR INFORMATION
A	12/06/23	Issued for PLANNING

key plan

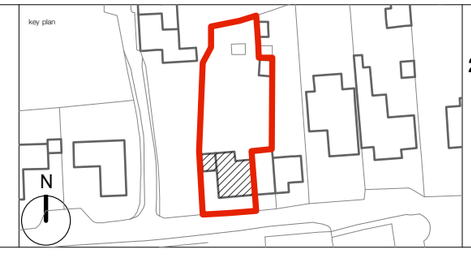

project no.	drawing no.		rev
21013	(01)_201		A
drawing	Plans	scale	1:100 @ A3 1:200 @ A4
	Existing Elevations	date	June 2023
		drawn	JG
project	46 The Street	checked	
	FOR PLANNING	printed	
client	A & J Fuller		